

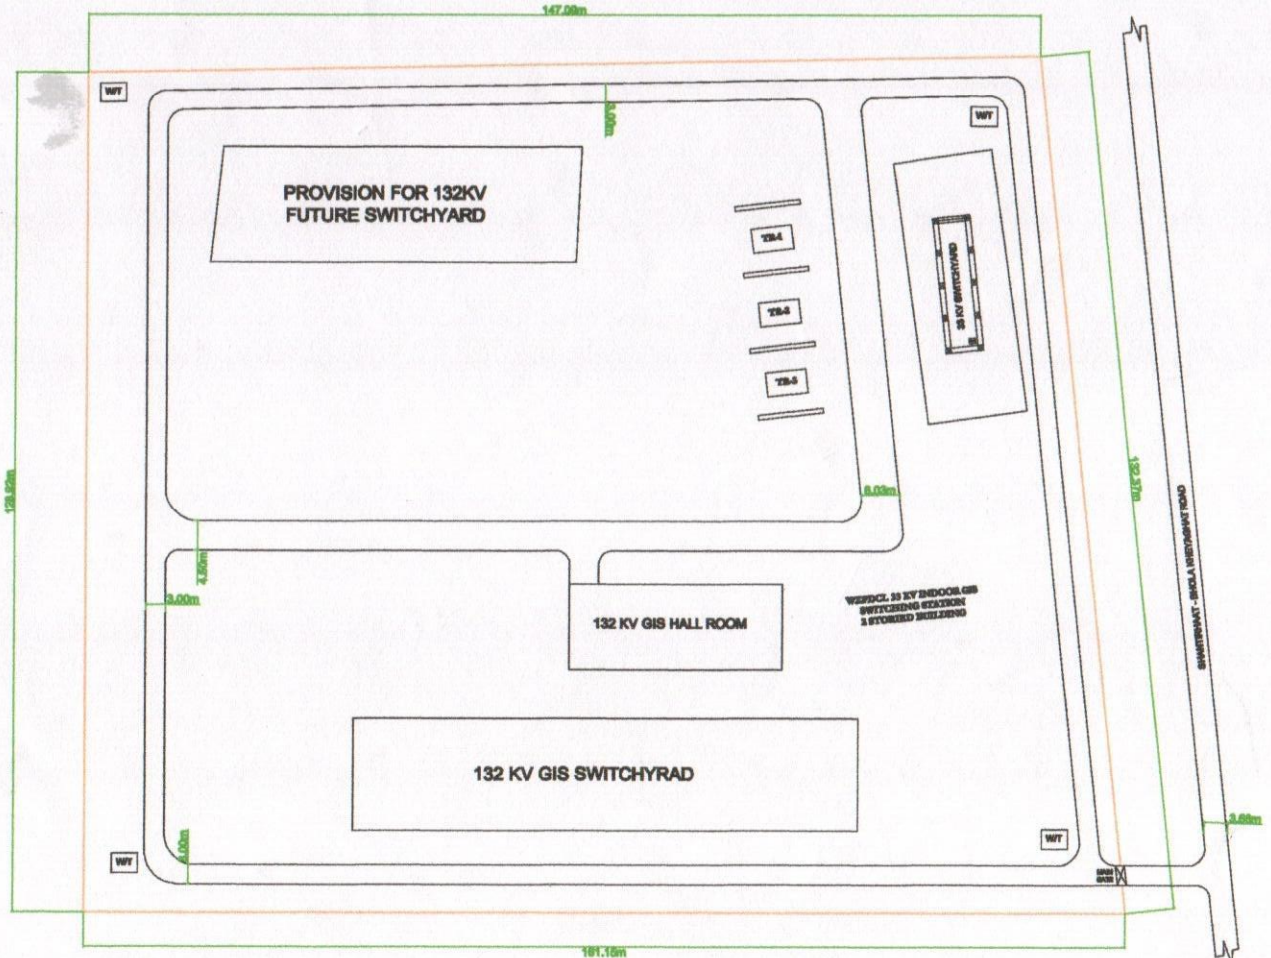


Revision			Sub-station	BHOLA 132/33 kV GRID SUB-STATION,PGCB	
WEST ZONE POWER DISTRIBUTION COMPANY LIMITED		Consultant	Engineers Associates Ltd.	TITLE	Drawing No.
Grid Power Evacuation System Development For WZPDCL Khulna Project		Prepared by	Suva Majumder	LOCATION PLAN OF BHOLA 33kV GIS SWITCHING STATION	BHO-01
		Checked by	Engr. Noor Mohammad		

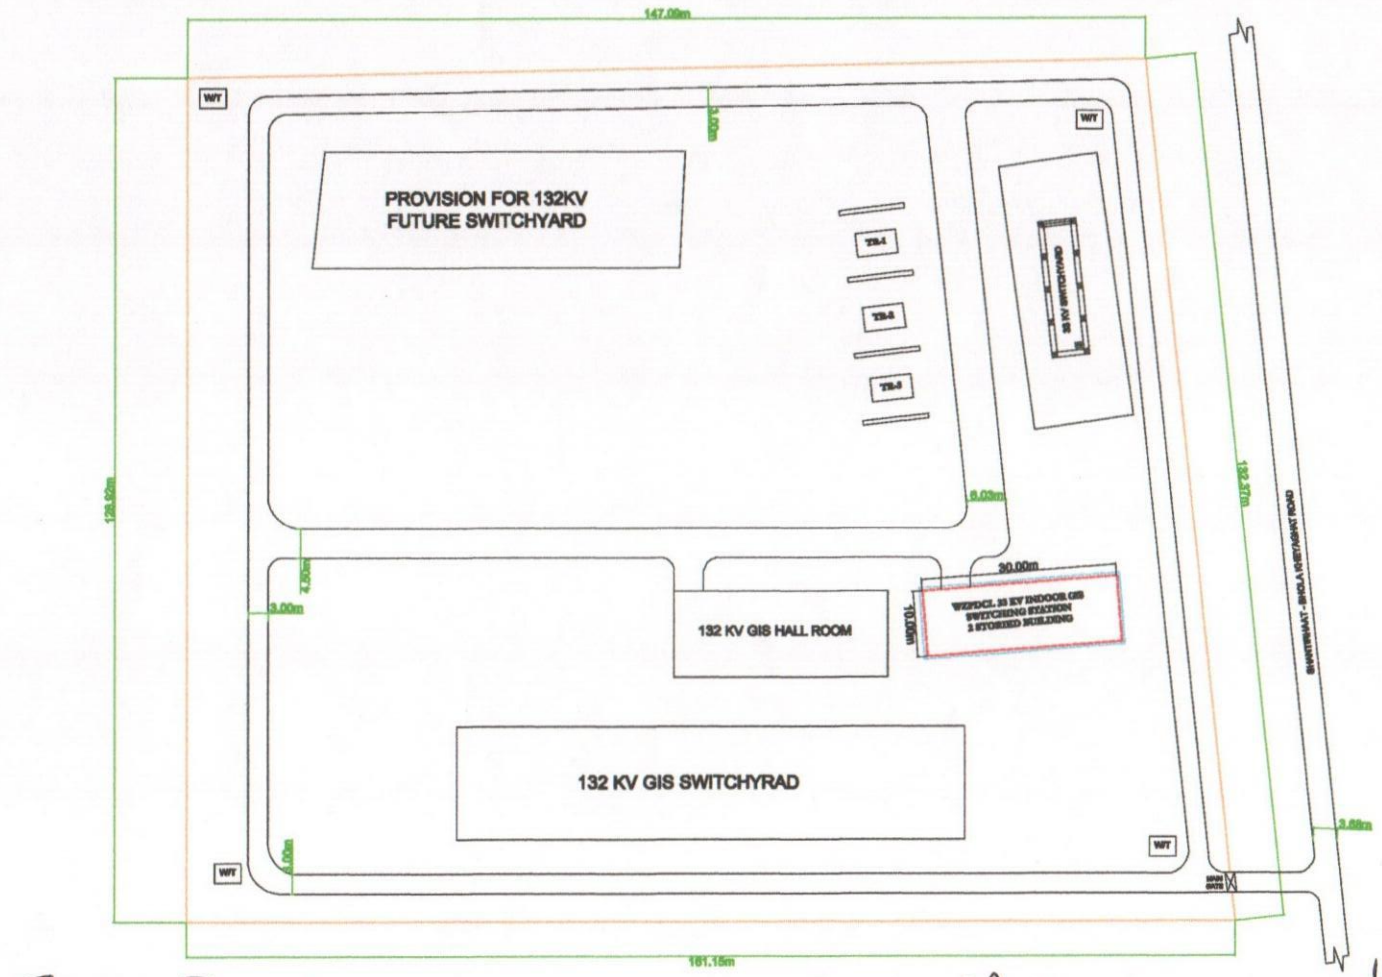


Revision				Sub-station	BHOLA 132/33 kV GRID SUB-STATION,PGCB
WEST ZONE POWER DISTRIBUTION COMPANY LIMITED		Consultant	Engineers Associates Ltd.	TITLE	Drawing No.
Grid Power Evacuation System Development For WZPDCL Khulna Project		Prepared by	Suva Majumder	PROPOSED LOCATION OF BHOLA 33 kV GIS CONTROL BUILDING	BHO-02
		Checked by	Engr. Noor Mohammad		


INDICATIVE **SINGLE LINE DIAGRAM** OF PROPOSED 33 kV SWITCHING STATION GIS AT **BHOLA** 132/33 kV GRID SUB-STATION

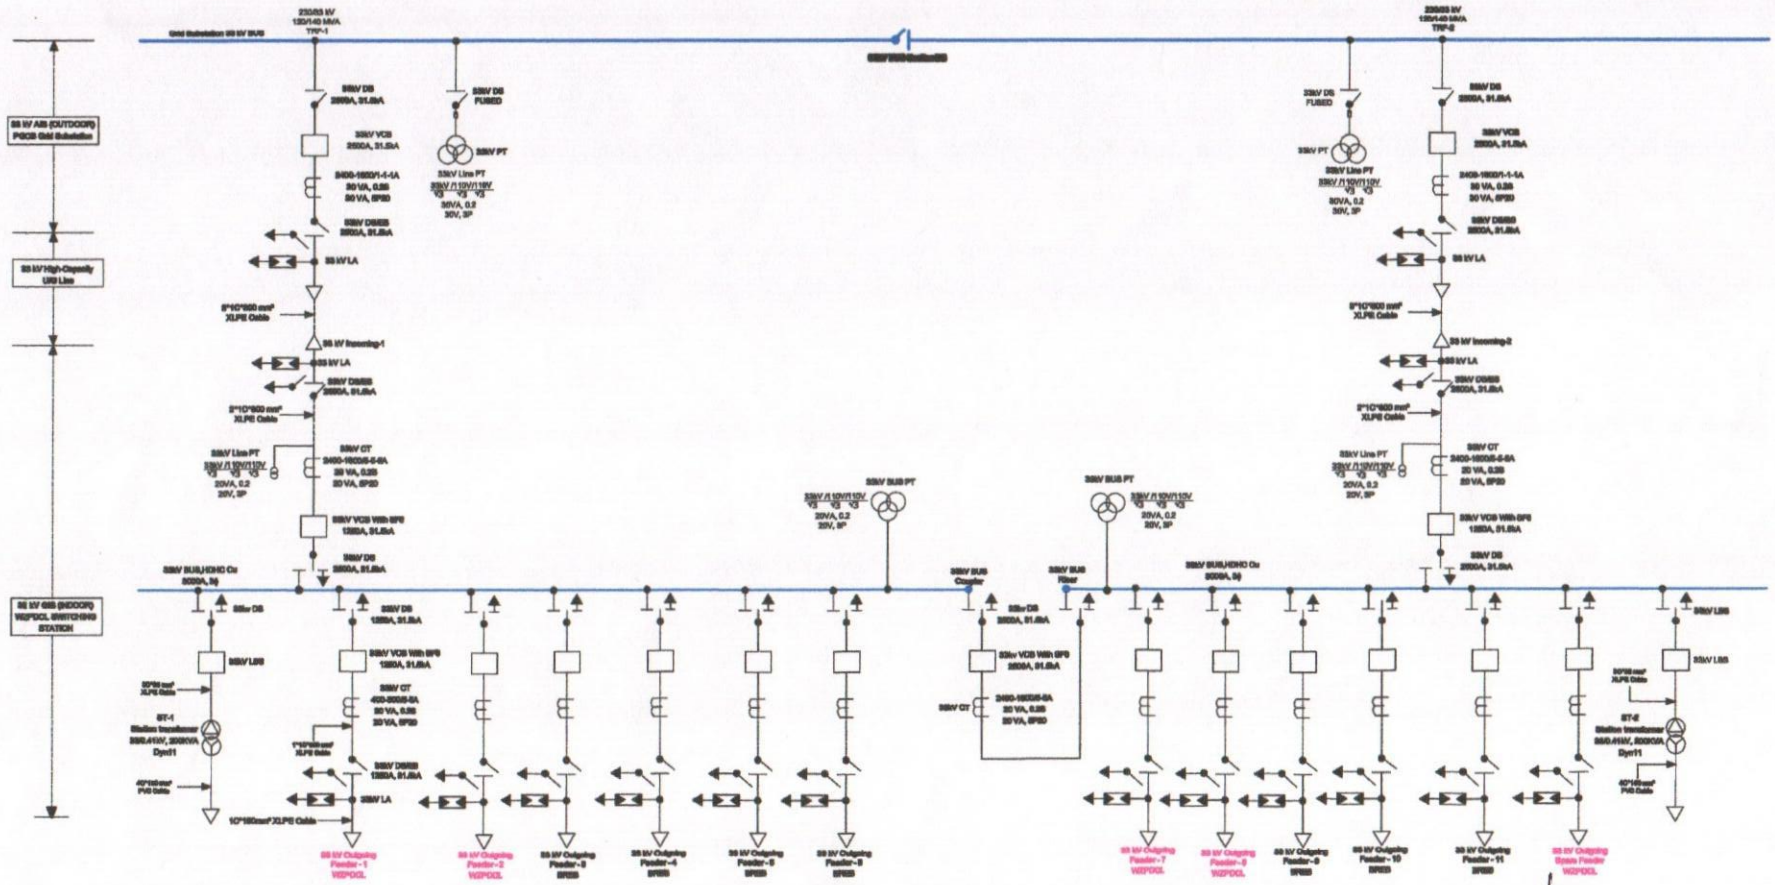


Revision			Sub-station	BHOLA 132/33 kV GRID SUB-STATION,PGCB	
WEST ZONE POWER DISTRIBUTION COMPANY LIMITED		Consultant	Engineers Associates Ltd.	TITLE	Drawing No.
Grid Power Evacuation System Development For WZPDCL Khulna Project		Prepared by	Suva Majumder	SINGLE LINE DIAGRAM OF PROPOSED BHOLA 33 kV GIS SWITCHING STATION	BHO-03
		Checked by	Engr. Noor Mohammad		

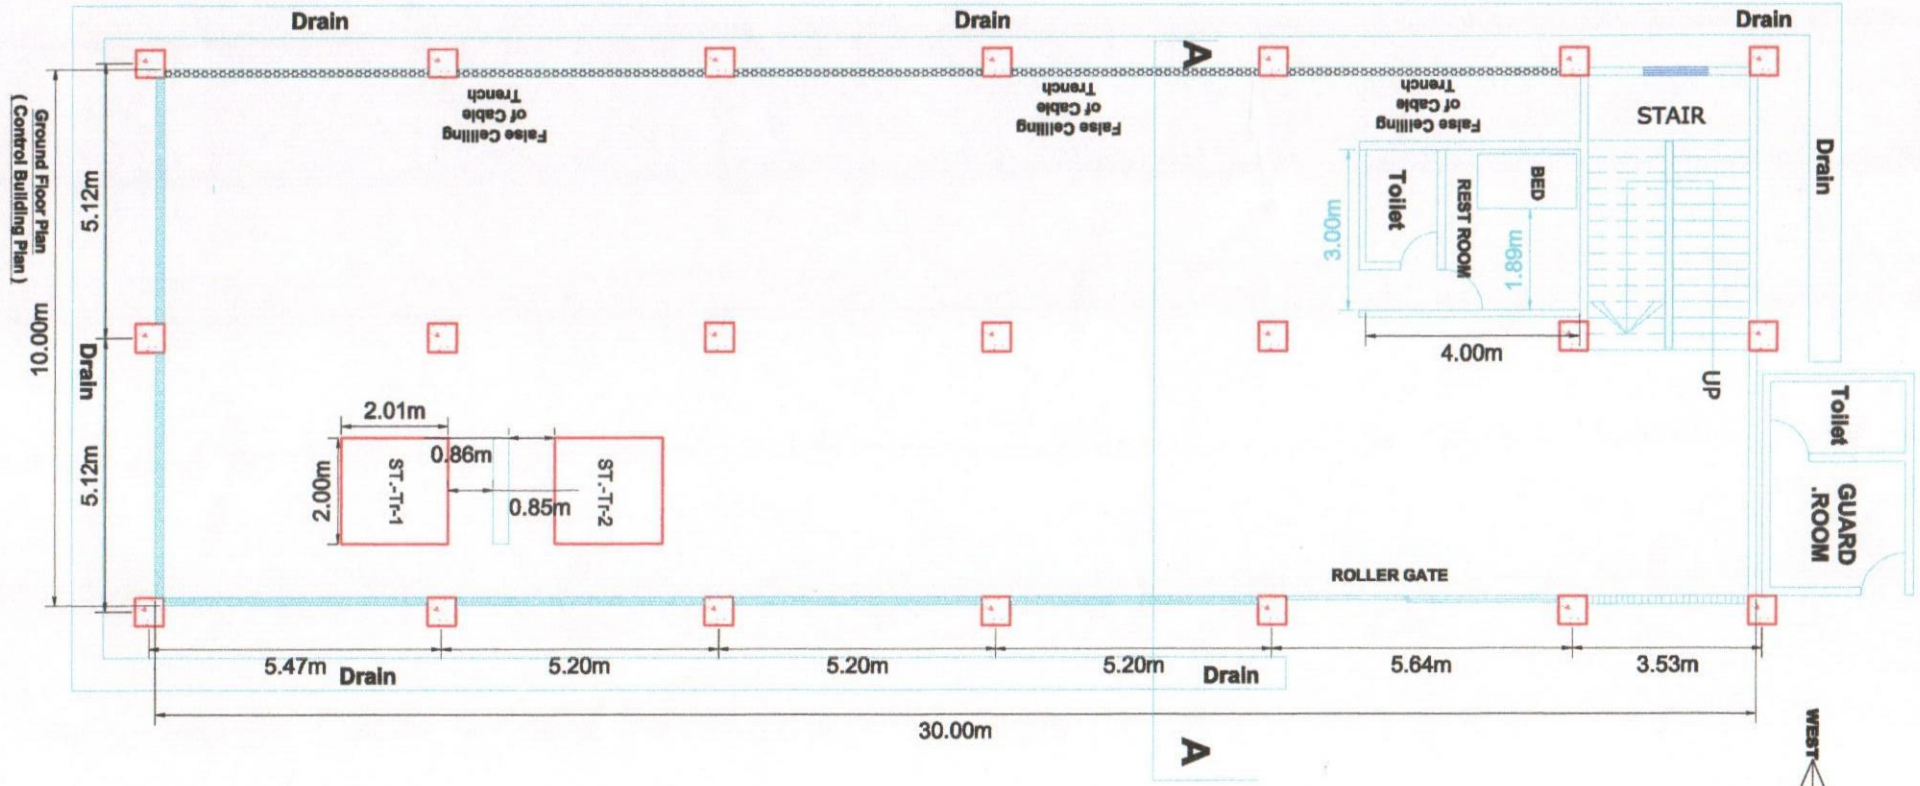


Revision		Consultant	Engineers Associates Ltd.	Sub-station	BHOLA GRID 132/33 kV GRID SUBSTATION, PGCB
WEST ZONE POWER DISTRIBUTION COMPANY LIMITED				Title	Drawing No.
Grid Power Evacuation System Development For WZPDCL Khulna Project		Drawn By	Md. Abdul Baten	PROPOSED LAYOUT PLAN OF 33kV GIS CONTROL BUILDING / SWITCHING STATION (GROUND FLOOR)	BHO-04
		Checked By	Engr. Bhobesh Chandra Sarkar		

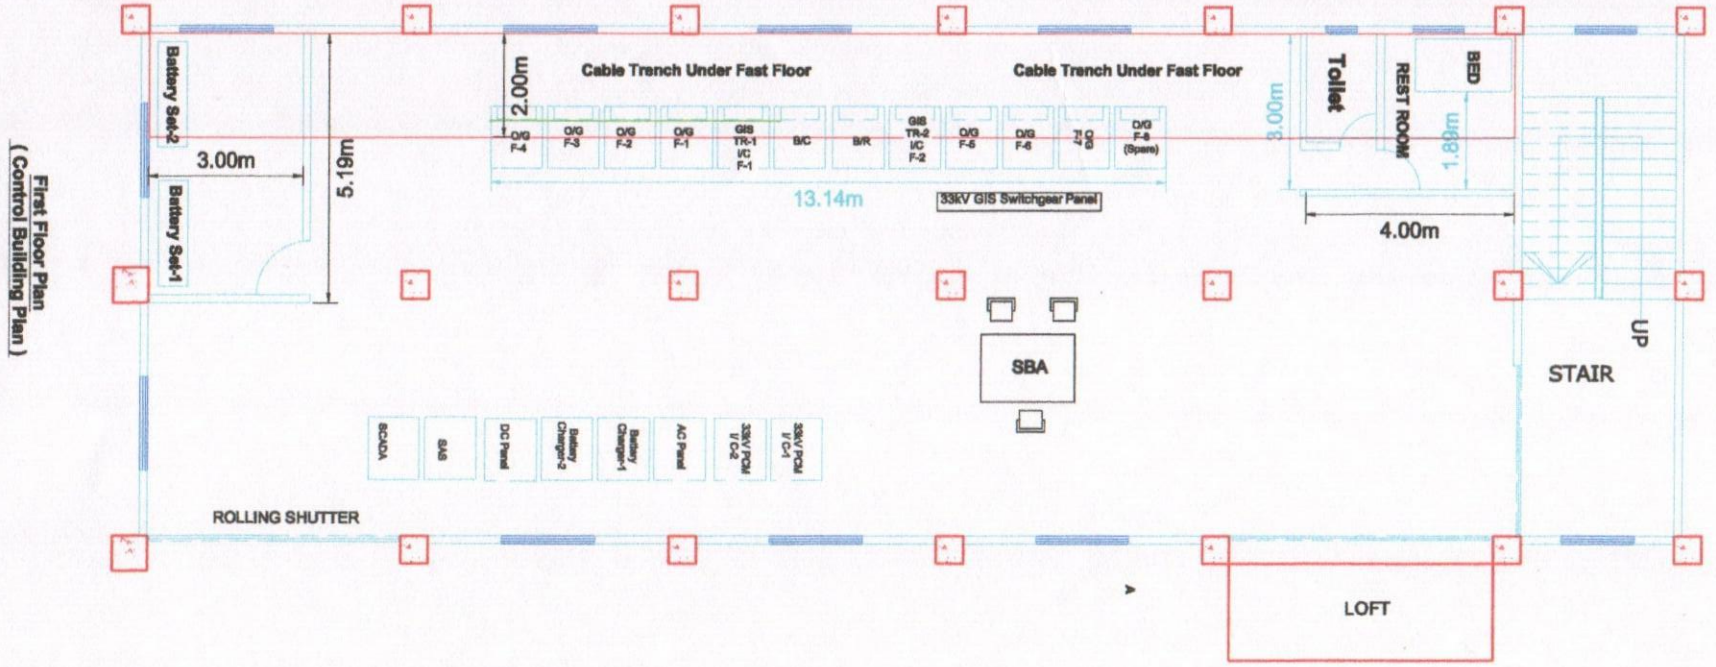

Revision		Consultant	Engineers Associates Ltd.	Sub-station	BHOLA GRID 132/33 kV GRID SUBSTATION,PGCB
WEST ZONE POWER DISTRIBUTION COMPANY LIMITED				Title	Drawing No.
Grid Power Evacuation System Development For WZPDCL Khulna Project		Drawn By	Md. Abdul Baten	PROPOSED LAYOUT PLAN OF 33kV GIS CONTROL BUILDING / SWITCHING STATION (FIRST FLOOR)	BHO-05
		Checked By	Engr. Bhobesh Chandra Sarkar		

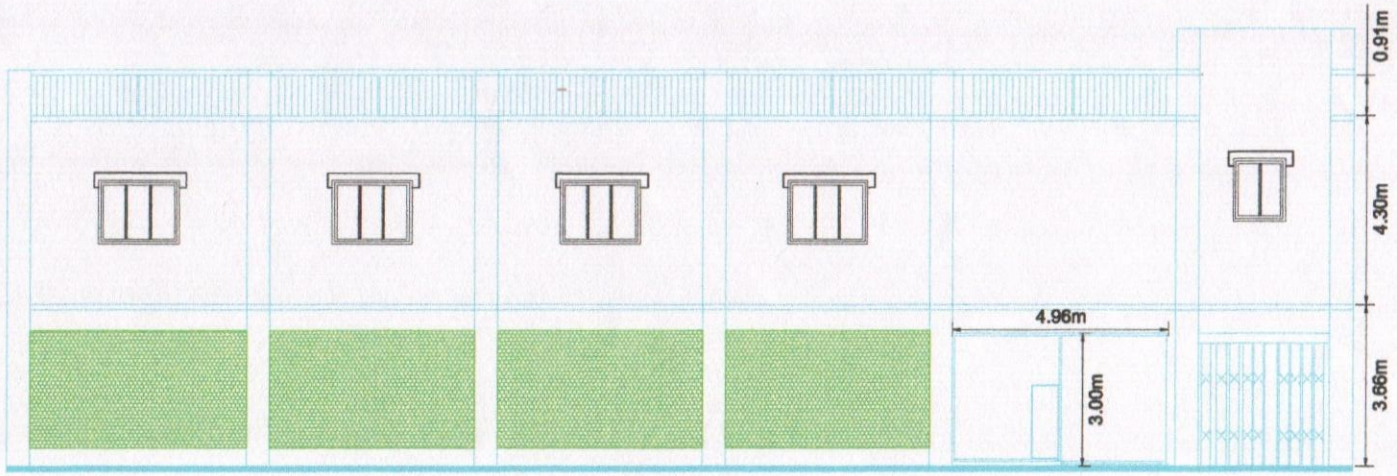

Control Building
Front Side Elevation

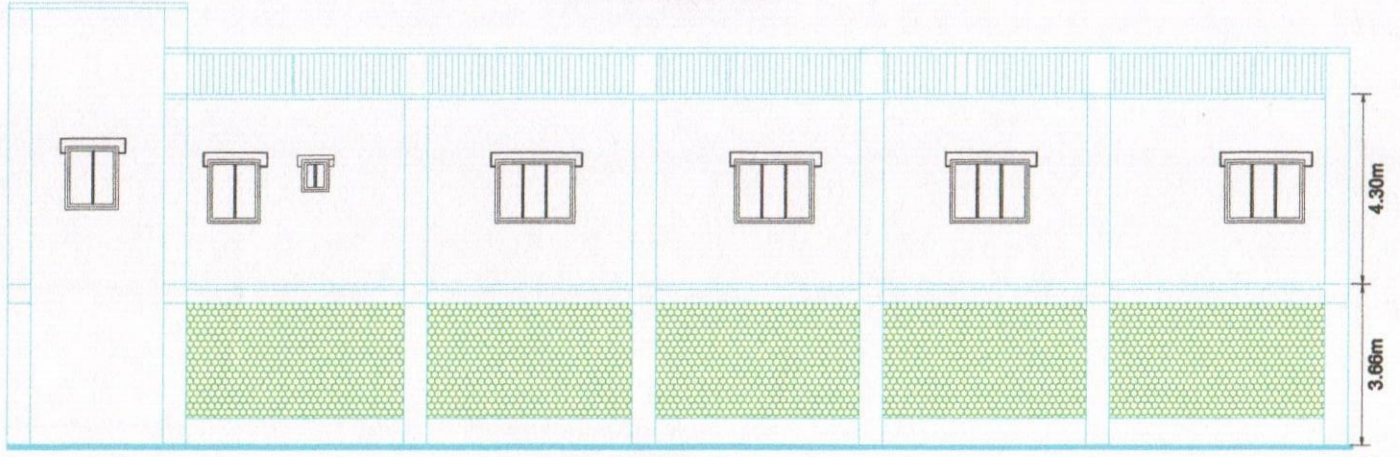

Control Building
Back Side Elevation

Revision		Consultant	Engineers Associates Ltd.	Sub-station	BHOLA GRID 132/33 KV GRID SUBSTATION,PGCB
WEST ZONE POWER DISTRIBUTION COMPANY LIMITED				Title	Drawing No.
Grid Power Evacuation System Development For WZPDCL Khulna Project		Drawn By	Md. Abdul Baten	FRONT & BACK SIDE ELEVATION OF PROPOSED CONTROL BUILDING OF BHOLA 33KV GIS SWITCHING STATION	BHO-06
		Checked By	Engr. Bhobesh Chandra Sarkar		