

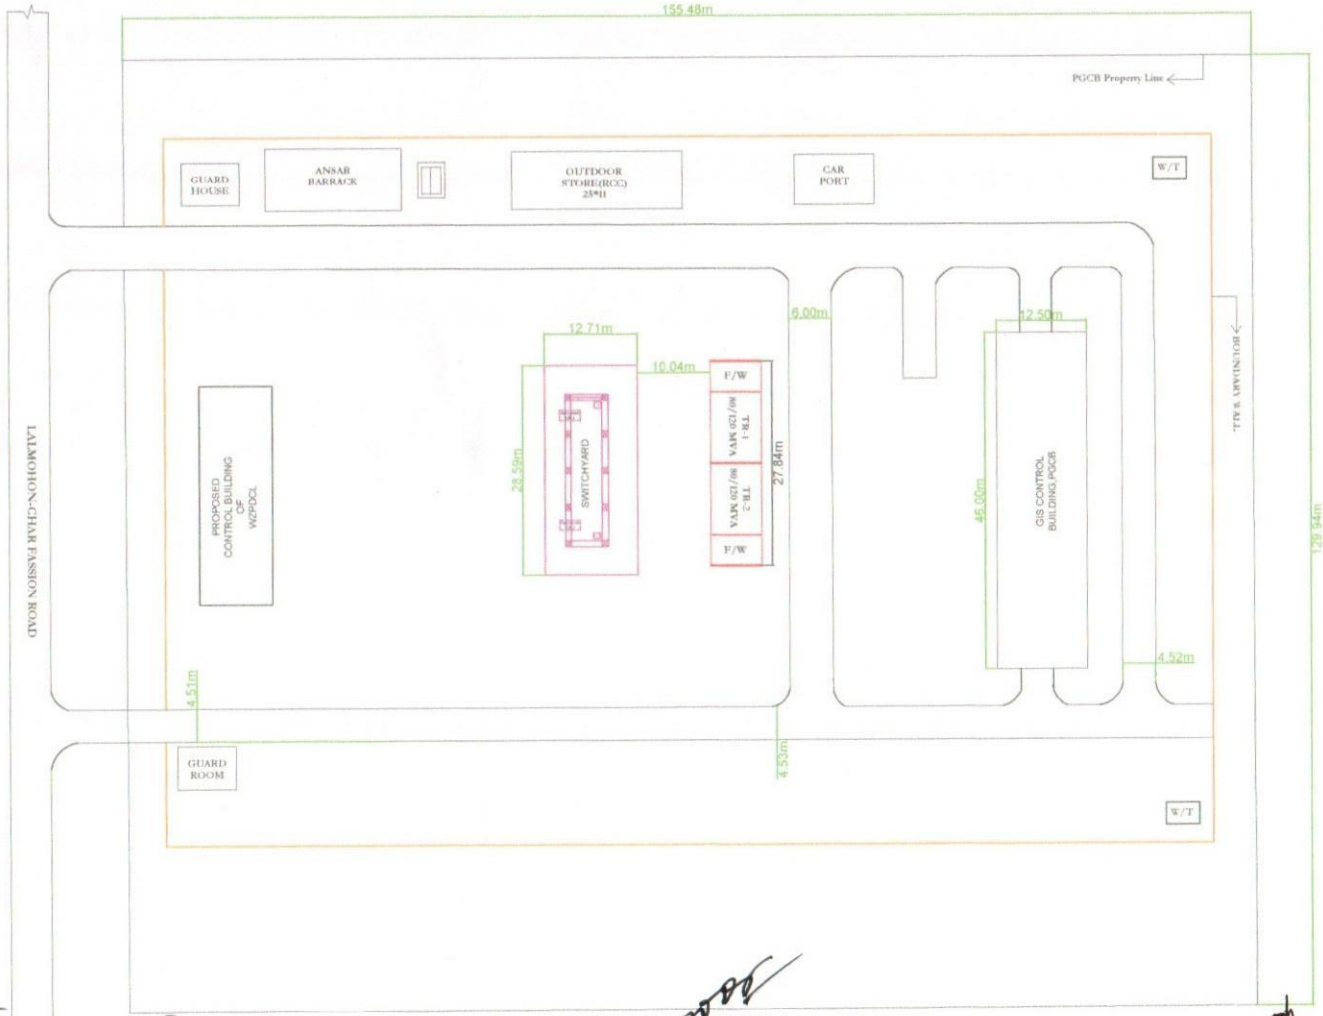


Revision		Sub-station	CHARFASSON 132/33 kV GRID SUB-STATION, PGCB
WEST ZONE POWER DISTRIBUTION COMPANY LIMITED	Consultant	Engineers Associates Ltd.	TITLE / Drawing No.
Grid Power Evacuation System Development For WZPDCL,Project.	Prepared by	Suva Majumder	LOCATION PLAN OF CHARFASSION 33kV GIS SWITCHING STATION / CHF-01
	Checked by	Engr. Noor Mohammad	

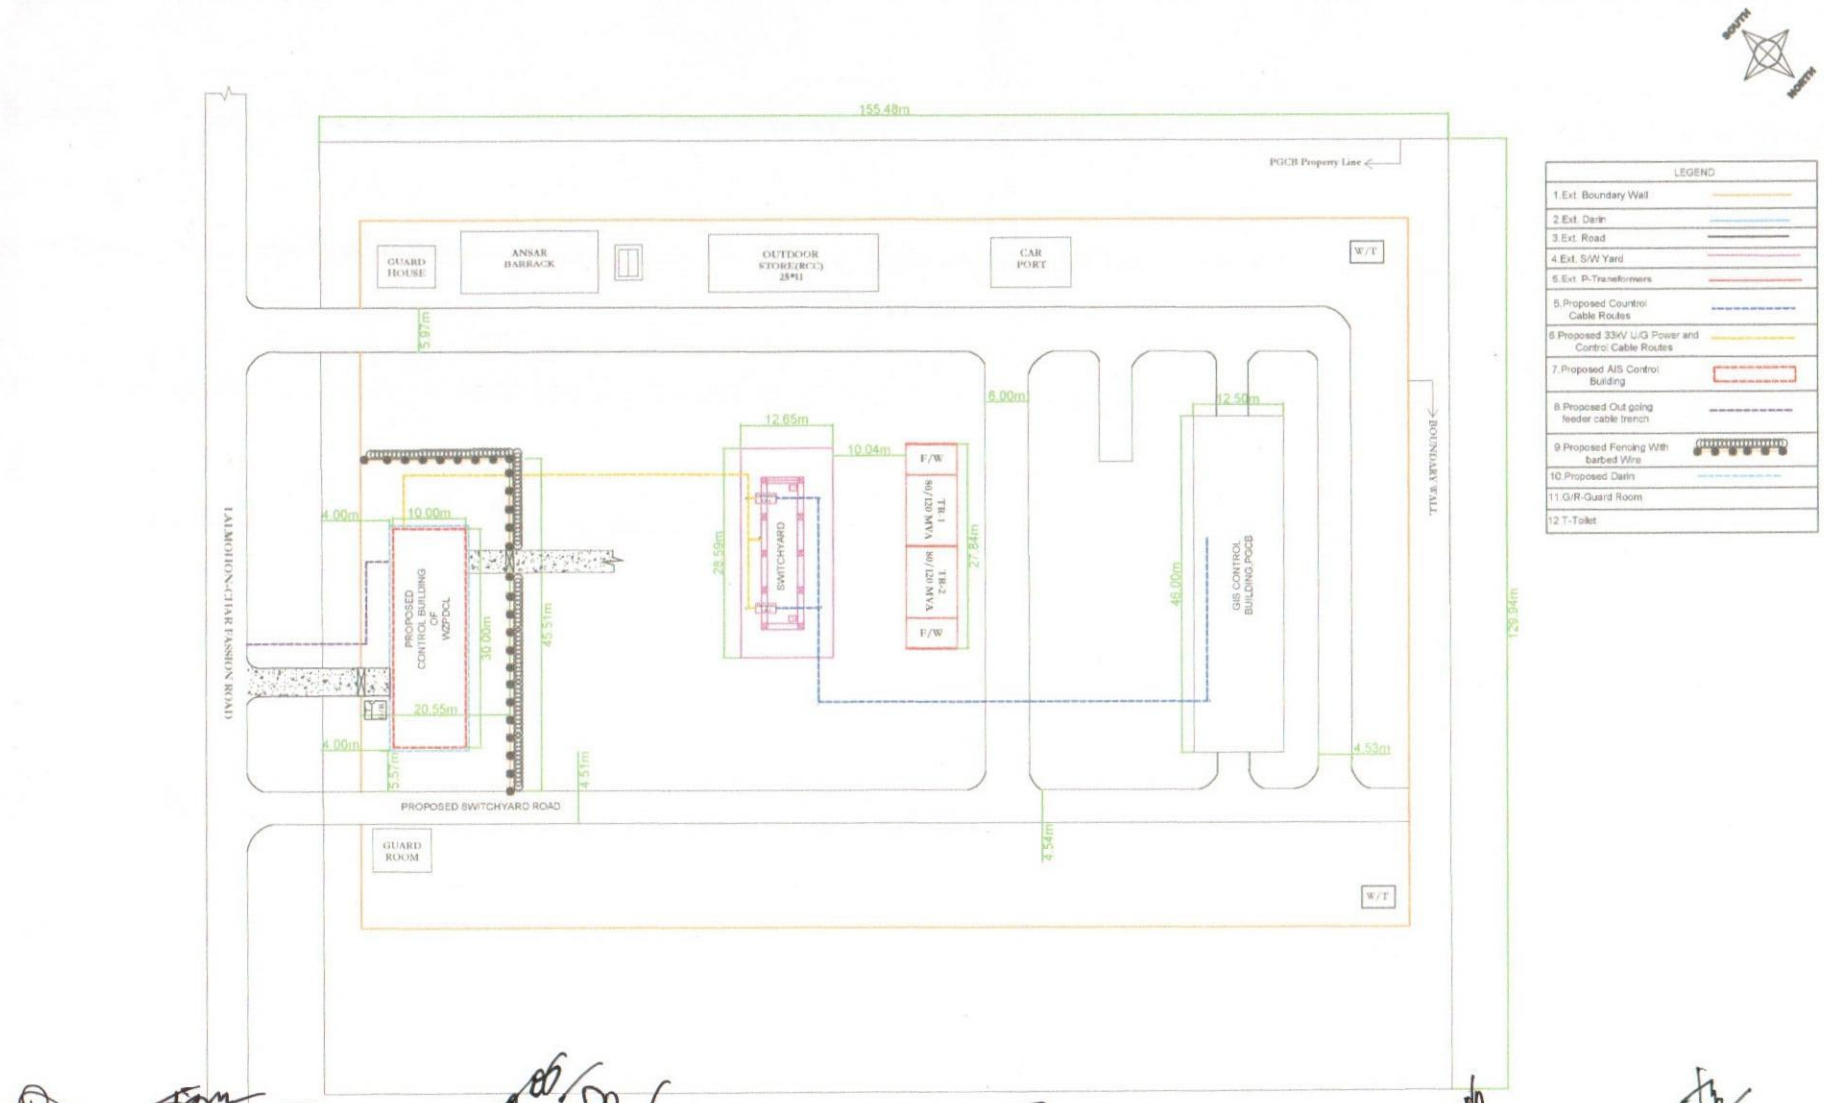


Revision		Sub-station	CHARFASSON 132/33 kV GRID SUB-STATION, PGCB
WEST ZONE POWER DISTRIBUTION COMPANY LIMITED	Consultant	Engineers Associates Ltd.	TITLE / Drawing No.
Grid Power Evacuation System Development For WZPDCL,Project	Prepared by	Suva Majumder	PROPOSED LOCATION OF CHARFASSION 33kV GIS CONTROL BUILDING / CHF-02
	Checked by	Engr. Noor Mohammad	

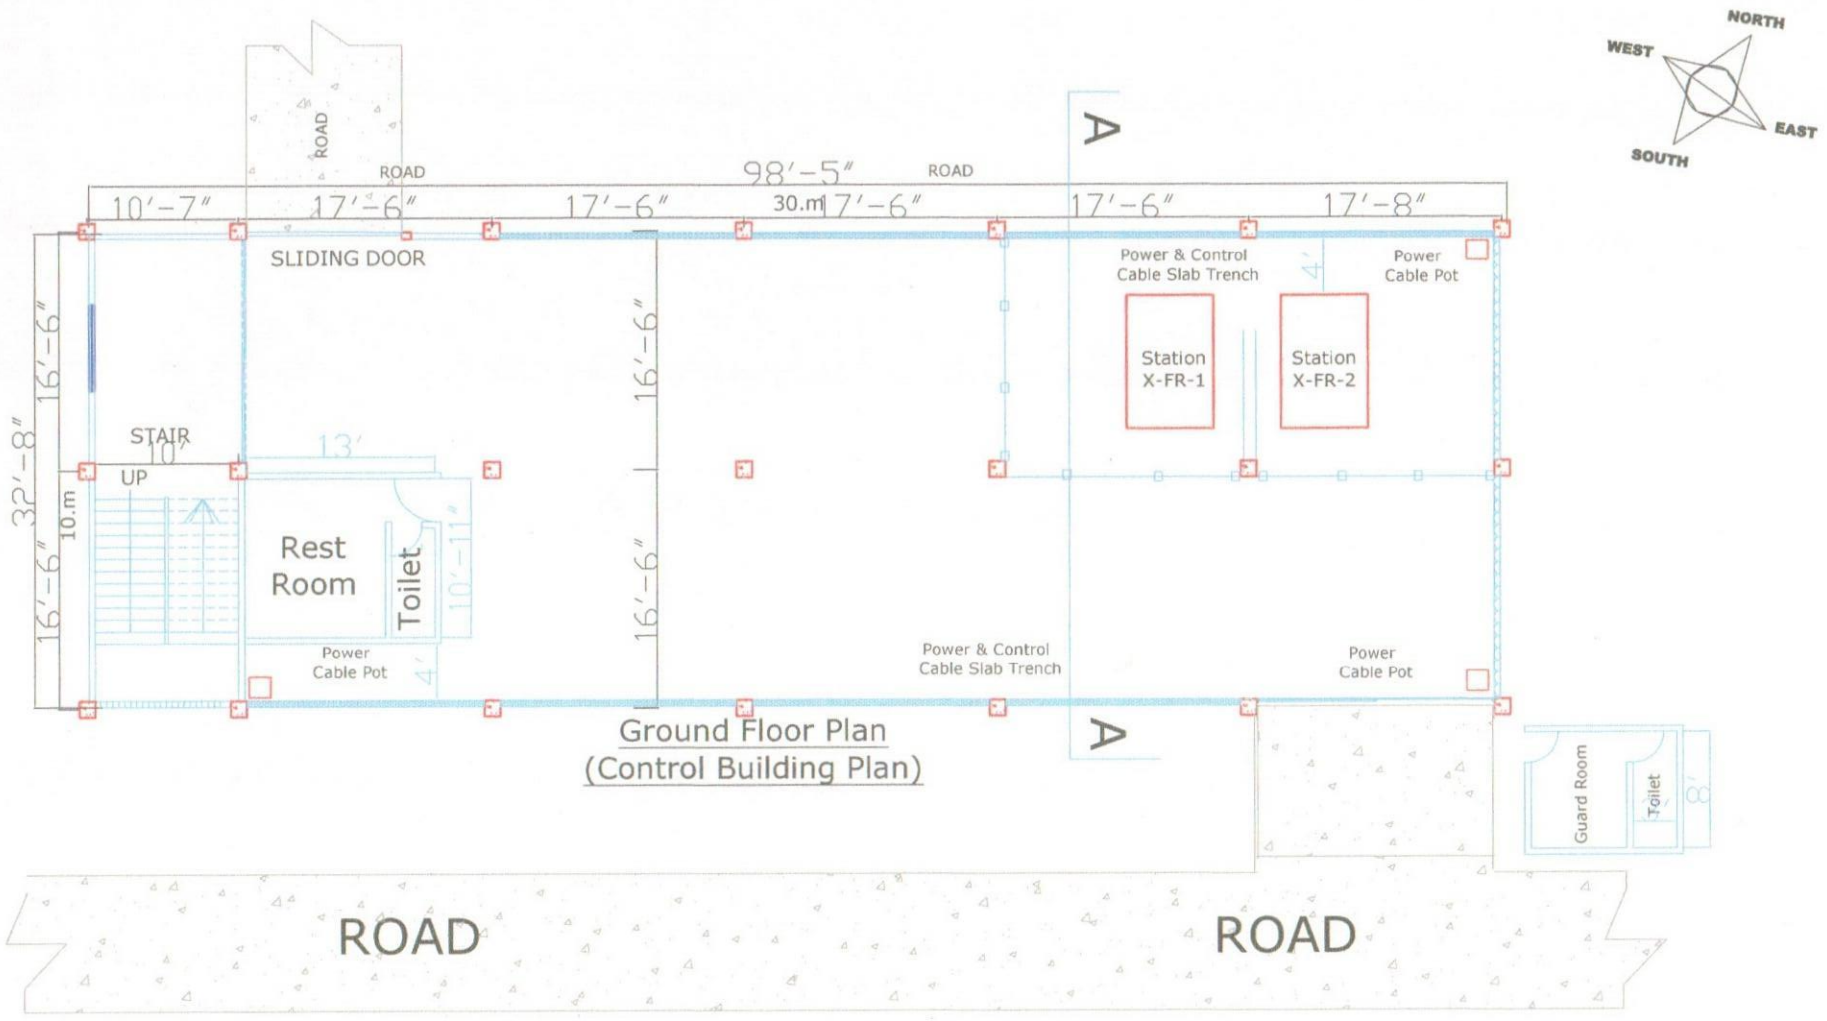


Ground Floor Plan
(Control Building Plan)


Revision			Sub-station	CHARFASSION 132/33kV GRID SUB-STATION,PGCB	
WEST ZONE POWER DISTRIBUTION COMPANY LIMITED	Consultant	Engineers Associates Ltd.	TITLE		Drawing No.
Grid Power Evacuation System Development For WZPDCL Khulna Project	Prepared by	Md. Abdul Baten	PROPOSED LAYOUT PLAN OF CONTROL BUILDING OF 33kV GIS SWITCHING STATION (GROUND FLOOR)		CHF-04
	Checked by	Engr. Bhobesh Chandra Sarkar			

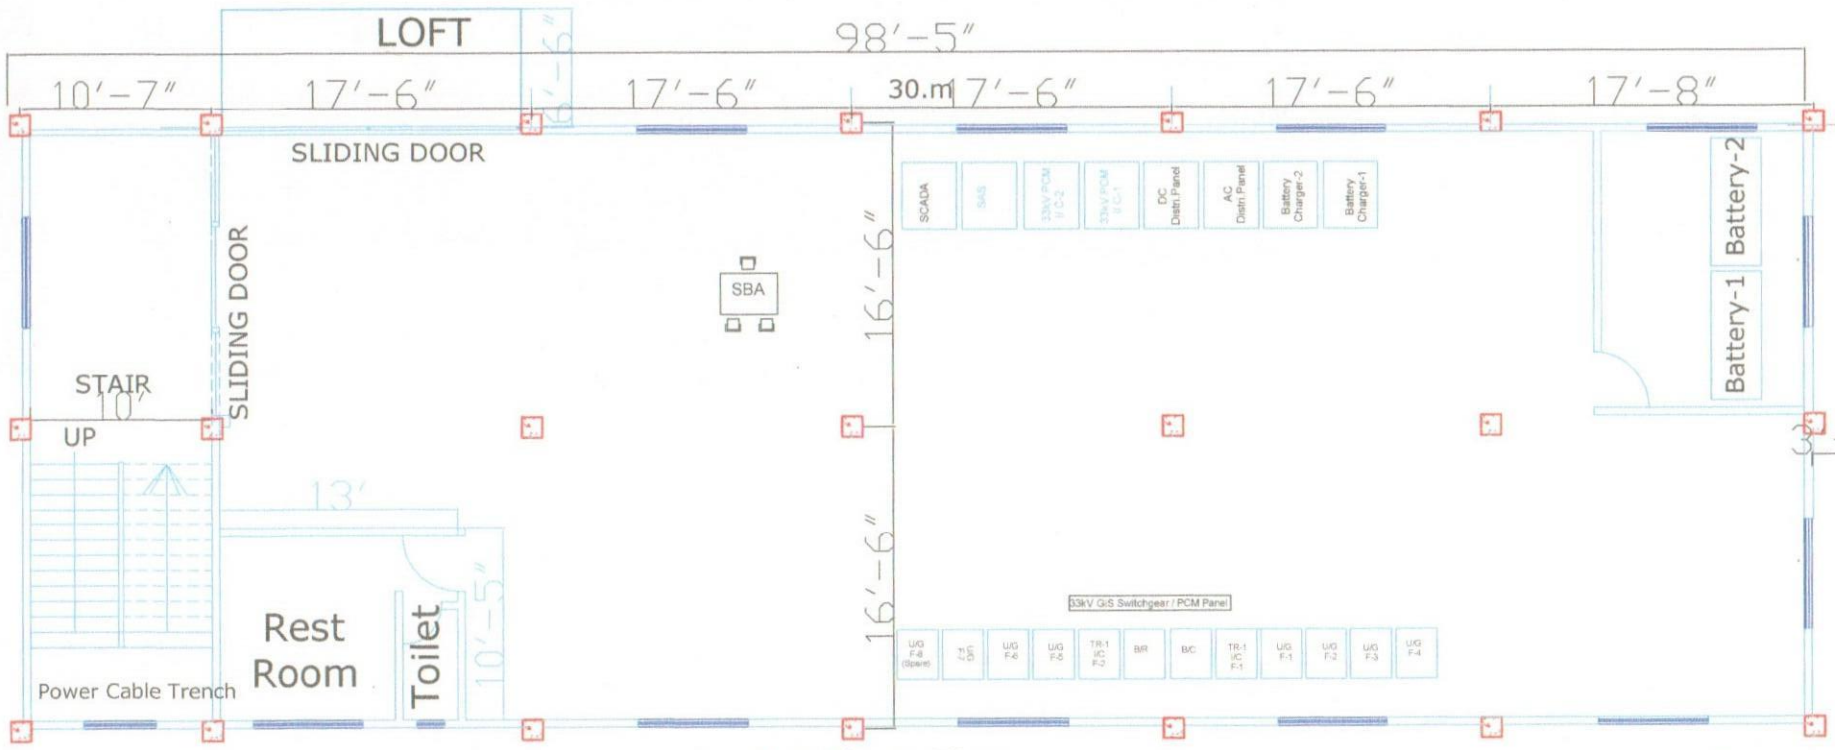

1st Floor Plan
(Control Building Plan)

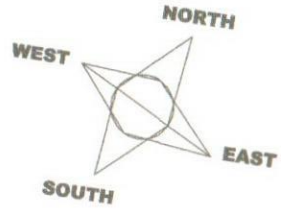

Revision		Sub-station	CHARFASSION 132/33kV GRID SUB-STATION,PGCB
WEST ZONE POWER DISTRIBUTION COMPANY LIMITED	Consultant: Engineers Associates Ltd.	TITLE	Drawing No.
Grid Power Evacuation System Development For WZPDCL Khulna Project	Prepared by: Md. Abdul Baten Checked by: Engr. Bhobesh Chandra Sarkar	PROPOSED LAYOUT PLAN OF CONTROL BUILDING OF 33kV GIS SWITCHING STATION (FIRST FLOOR)	CHF-05

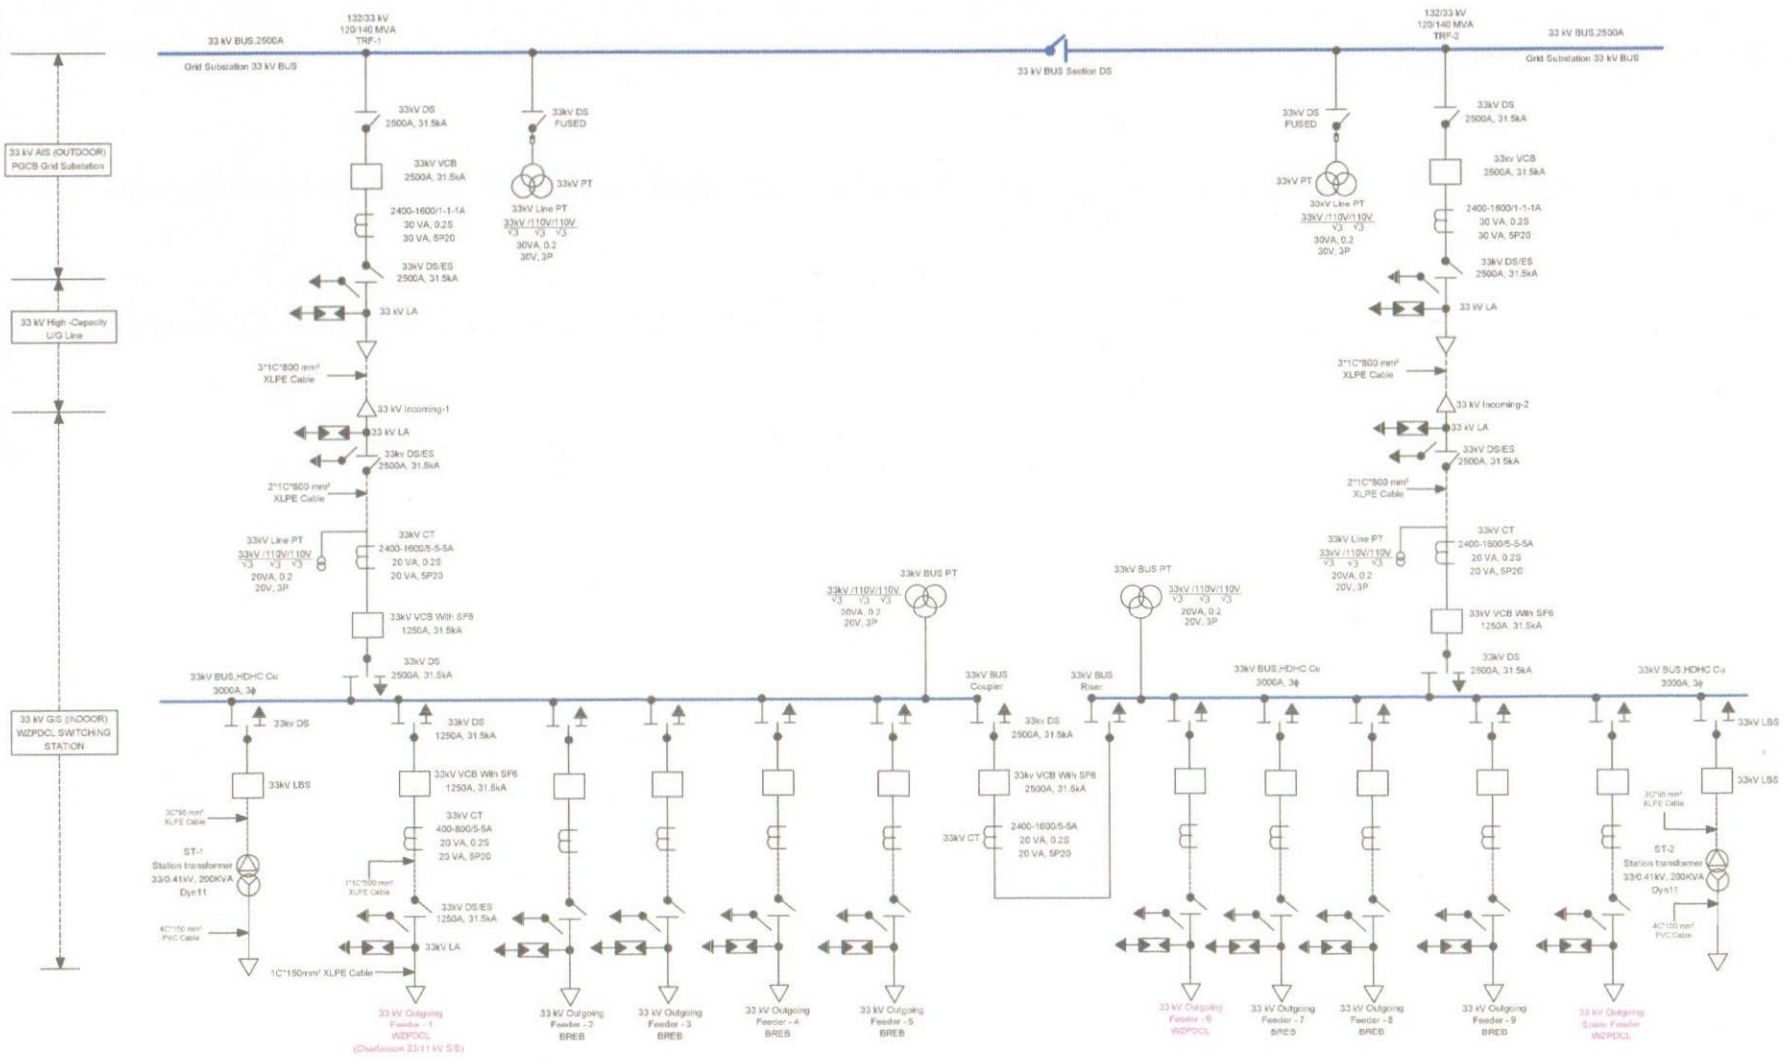

Revision		Sub-station	CHARFASSON 132/33 kV GRID SUB-STATION, PGCB
WEST ZONE POWER DISTRIBUTION COMPANY LIMITED	Consultant	Engineers Associates Ltd.	TITLE / Drawing No.
Grid Power Evacuation System Development For WZPDCL,Project.	Prepared by	Suva Majumder	SINGLE LINE DIAGRAM OF PROPOSED CHARFASSION 33 kV GIS SWITCHING STATION — CHF-03
	Checked by	Engr. Noor Mohammad	




Control Building
Front Side Elevation



Control Building
Back Side Elevation


Revision		Consultant	Engineers Associates Ltd.	Sub-station	CHARFASSION 132/33 kV, GRID SUB-STATION,PGCB
WEST ZONE POWER DISTRIBUTION COMPANY LIMITED				Title	Drawing No.
Grid Power Evacuation System Development For WZPDCL Khulna Project		Drawn By	Md. Abdul Baten	FRONT & BACK SIDE ELEVATION OF PROPOSED CONTROL BUILDING OF CHARFASSION 33kV GIS SWITCHING STATION	BHA-06
		Checked By	Engr. Bhobesh Chandra Sarkar		

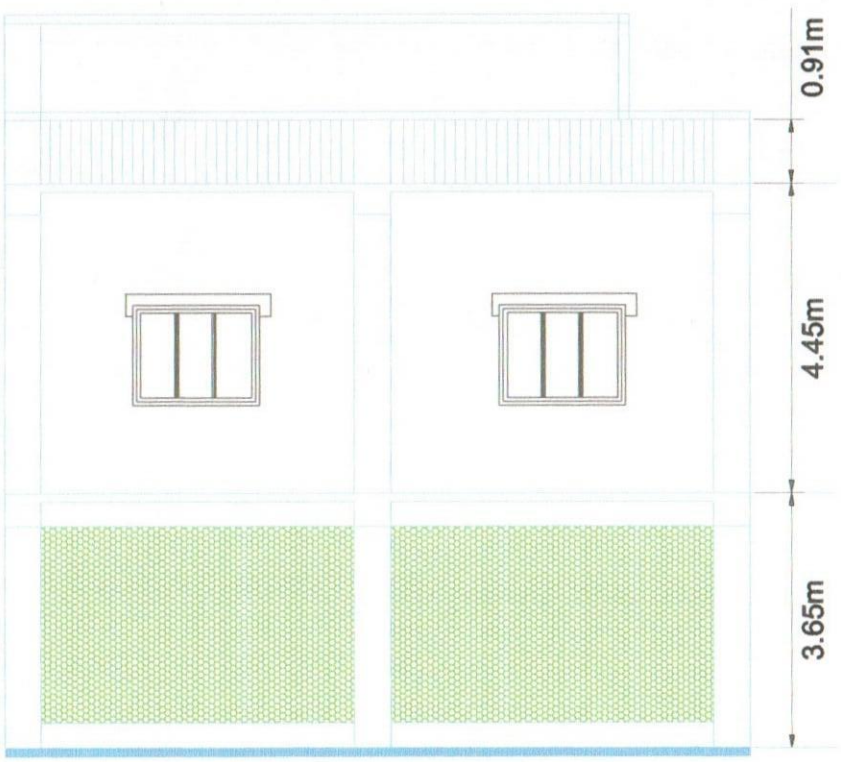


Control Building
Left Side Elevation



Control Building
Right Side Elevation

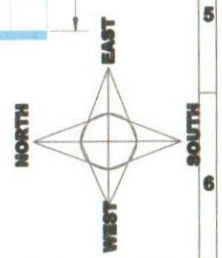

Revision		Consultant	Engineers Associates Ltd.	Sub-station	CHARFASSION 132/33 kV, GRID SUB-STATION,PGCB
WEST ZONE POWER DISTRIBUTION COMPANY LIMITED				Title	Drawing No.
Grid Power Evacuation System Development For WZPDCL Khulna Project		Drawn By	Md. Abdul Baten	LEFT & RIGHT ELEVATION OF PROPOSED CONTROL BUILDING OF CHARFASSION 33KV GIS SWITCHING STATION	BHA-07
		Checked By	Engr. Bhobesh Chandra Sarkar		

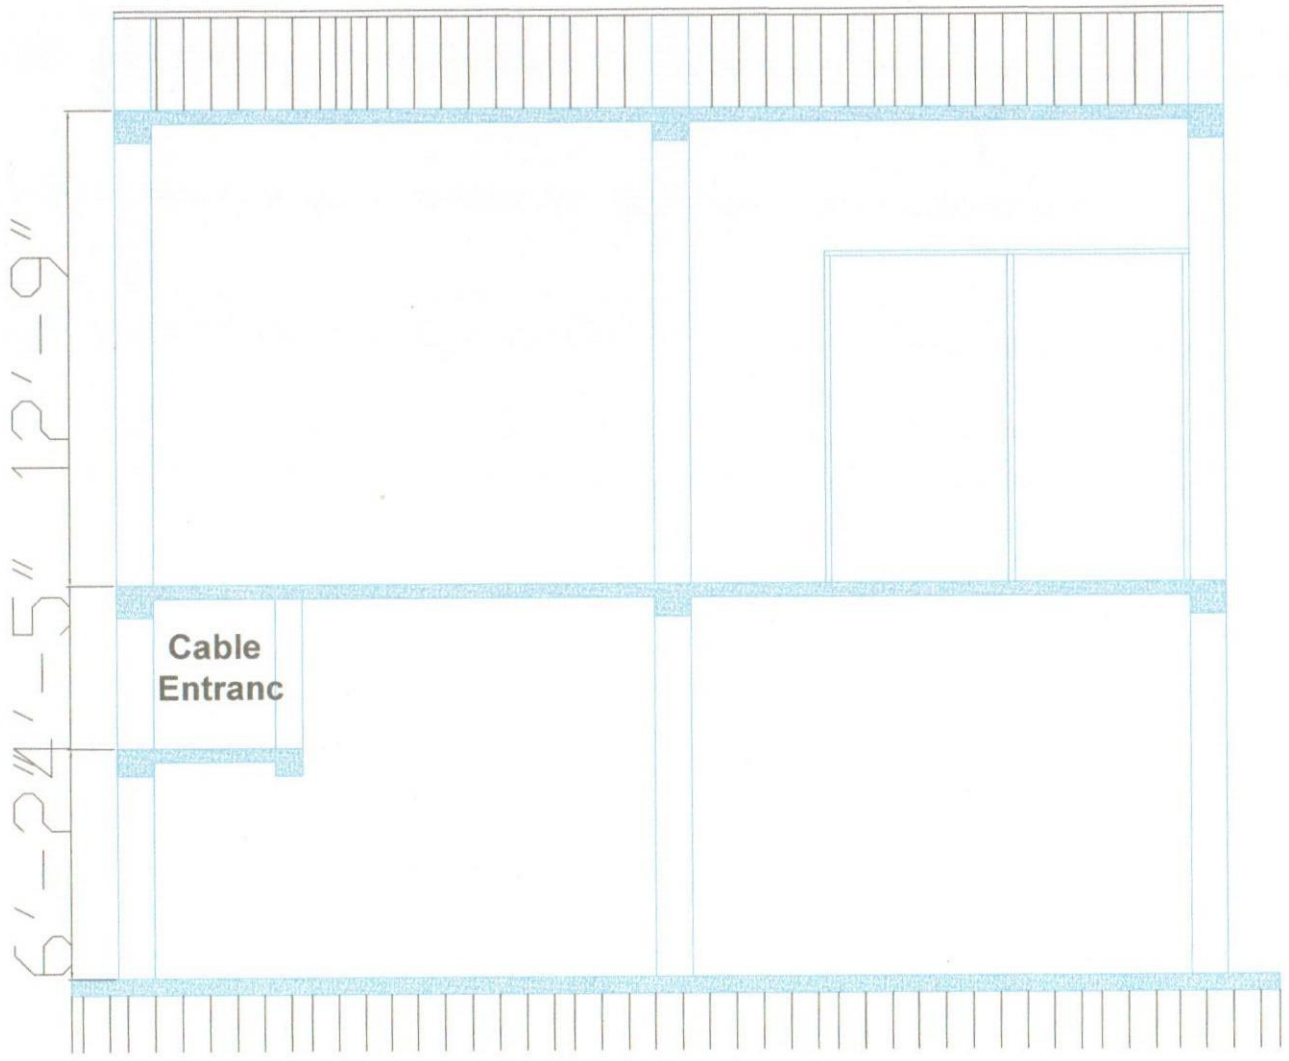

SECTION (A-A)

Revision		Sub-station	CHARFASSION 132/33kV GRID SUB-STATION,PGCB
WEST ZONE POWER DISTRIBUTION COMPANY LIMITED	Consultant	Engineers Associates Ltd.	TITLE: CROSS SECTION (A-A) OF PROPOSED POWER CABLE SLAB TRENCH OF CONTROL BUILDING OF CHARFASSION 33kV GIS SWITCHING STATION
	Prepared by	Md. Abdul Baten	Drawing No.: CHF-08
Grid Power Evacuation System Development For WZPDCL Khulna Project	Checked by	Engr. Bhobesh Chandra Sarkar	