




Control Building
Left Side Elevation

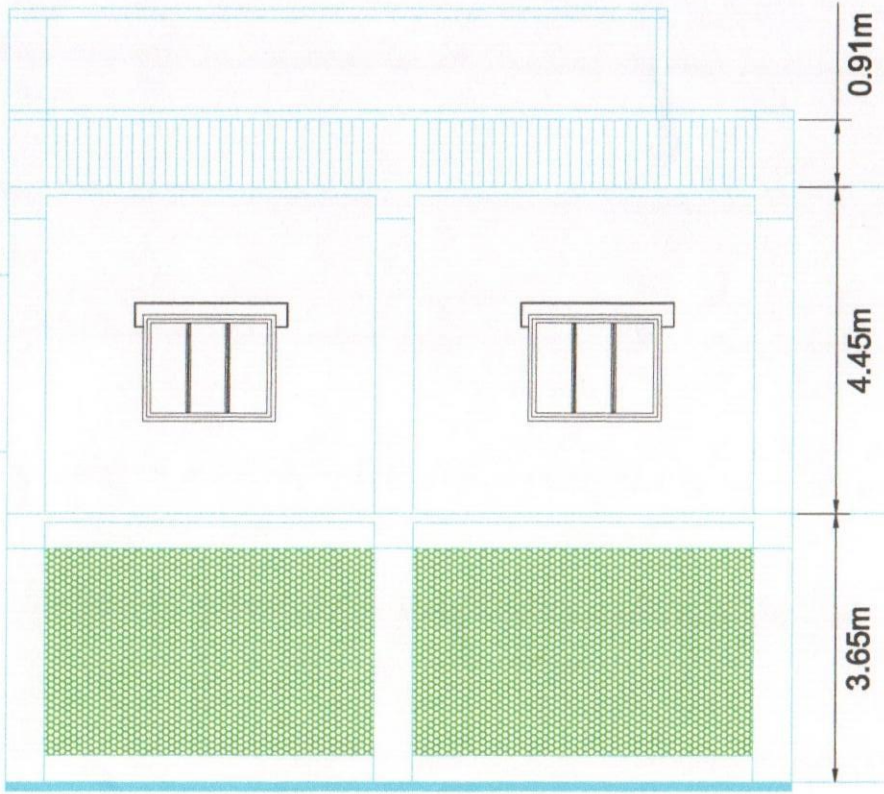

Control Building
Right Side Elevation

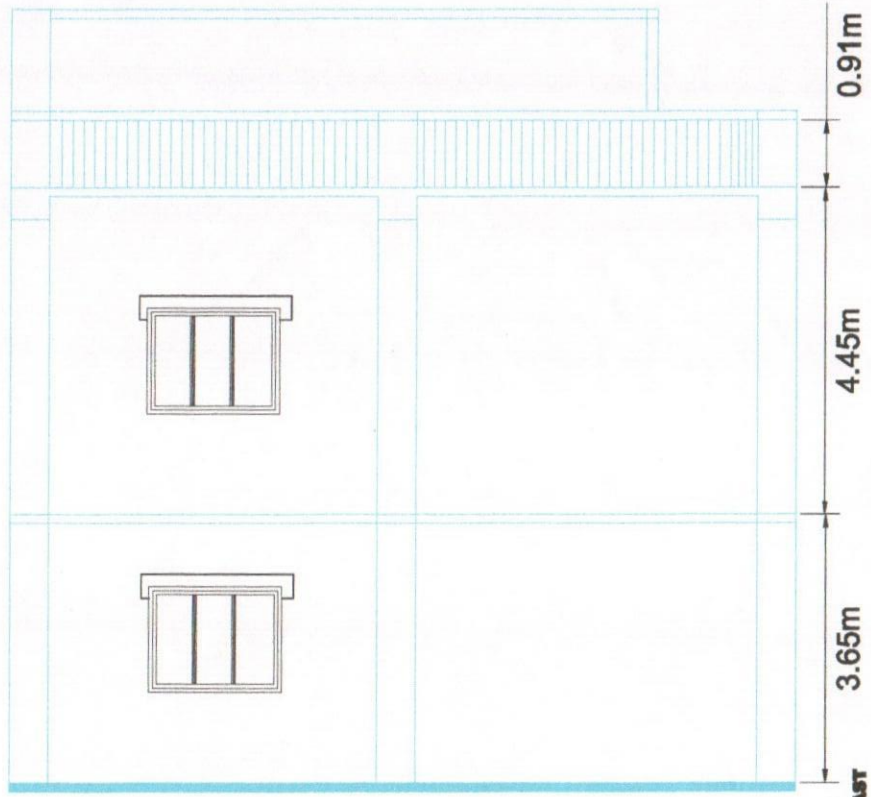

Revision		Consultant	Engineers Associates Ltd.	Sub-station	BHANGA 132/33 kV, GRID SUBSTATION,PGCB
WEST ZONE POWER DISTRIBUTION COMPANY LIMITED				Title	Drawing No.
Grid Power Evacuation System Development For WZPDCL Khulna Project		Drawn By	Md. Abdul Baten	LEFT & RIGHT ELEVATION OF PROPOSED CONTROL BUILDING OF BHANGA 33KV GIS SWITCHING STATION	BHA-07
		Checked By	Engr. Bhobesh Chandra Sarkar		

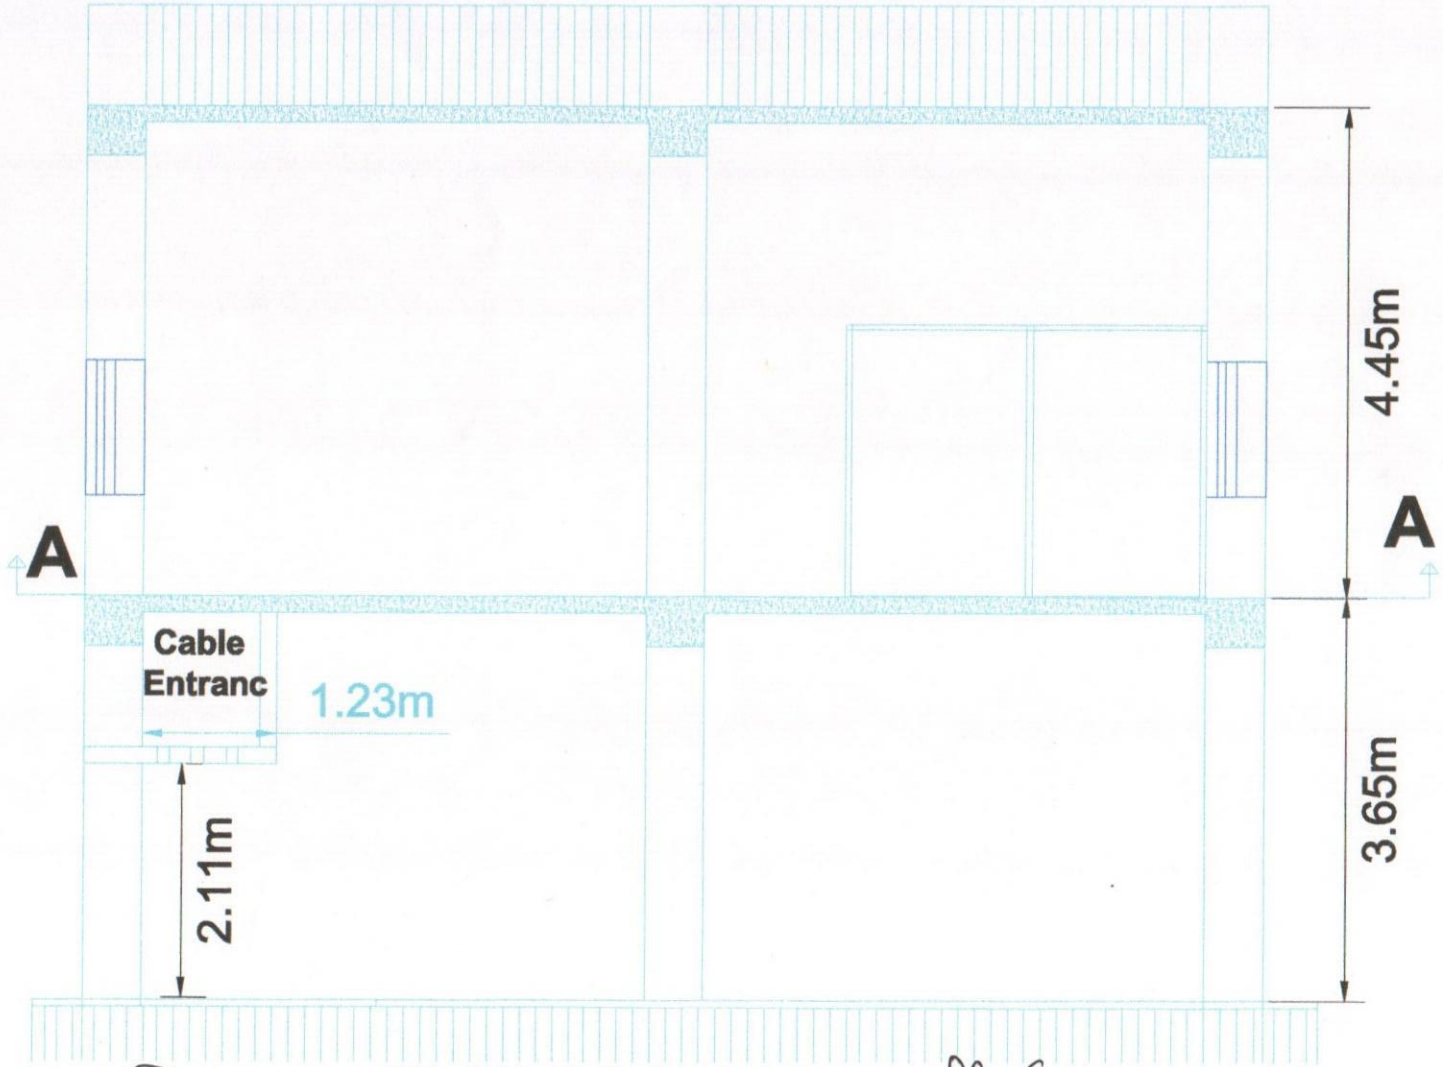

SECTION-A-A

Revision				Sub-station	BHANGA 132/33 kV, GRID SUBSTATION,PGCB
WEST ZONE POWER DISTRIBUTION COMPANY LIMITED		Consultant	Engineers Associates Ltd.	Title	Drawing No.
Grid Power Evacuation System Development For WZPDCL Khulna Project		Drawn By	Md. Abdul Baten	CROSS SECTION (A-A) OF PROPOSED SLAB TRENCH OF BHANGA 33KV GIS SWITCHING STATION	BHA-08
		Checked By	Engr. Bhobesh Chandra Sarkar		