

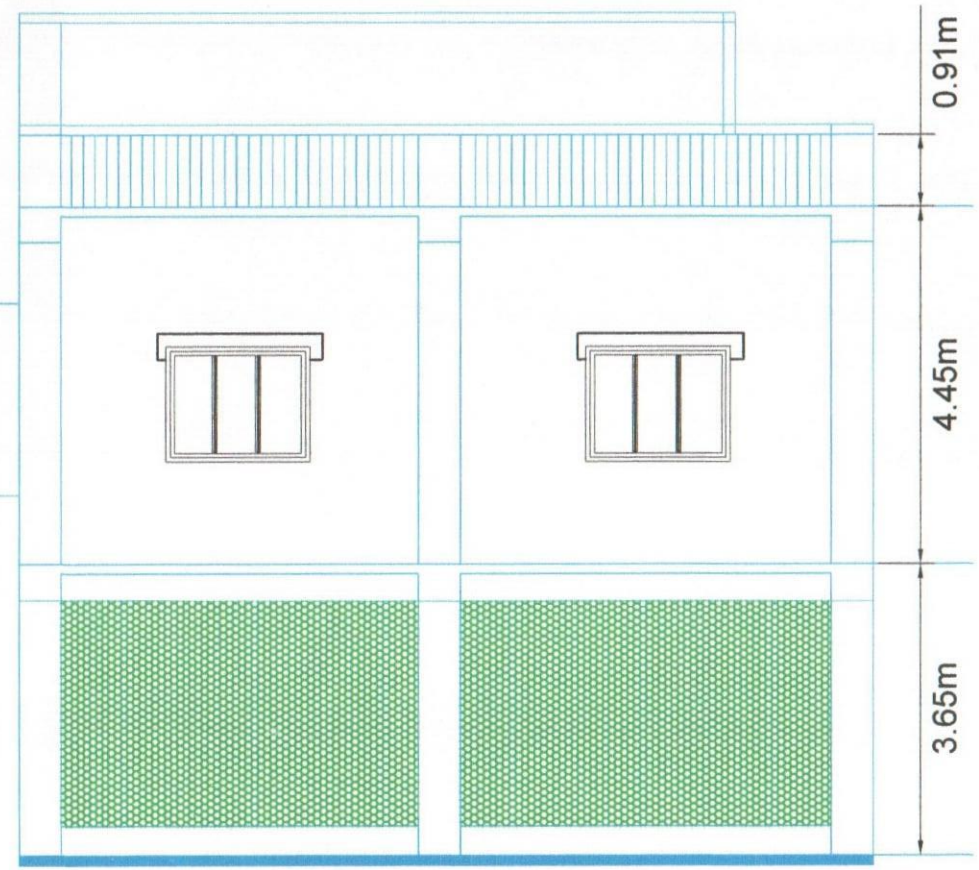



Control Building
Left Side Elevation

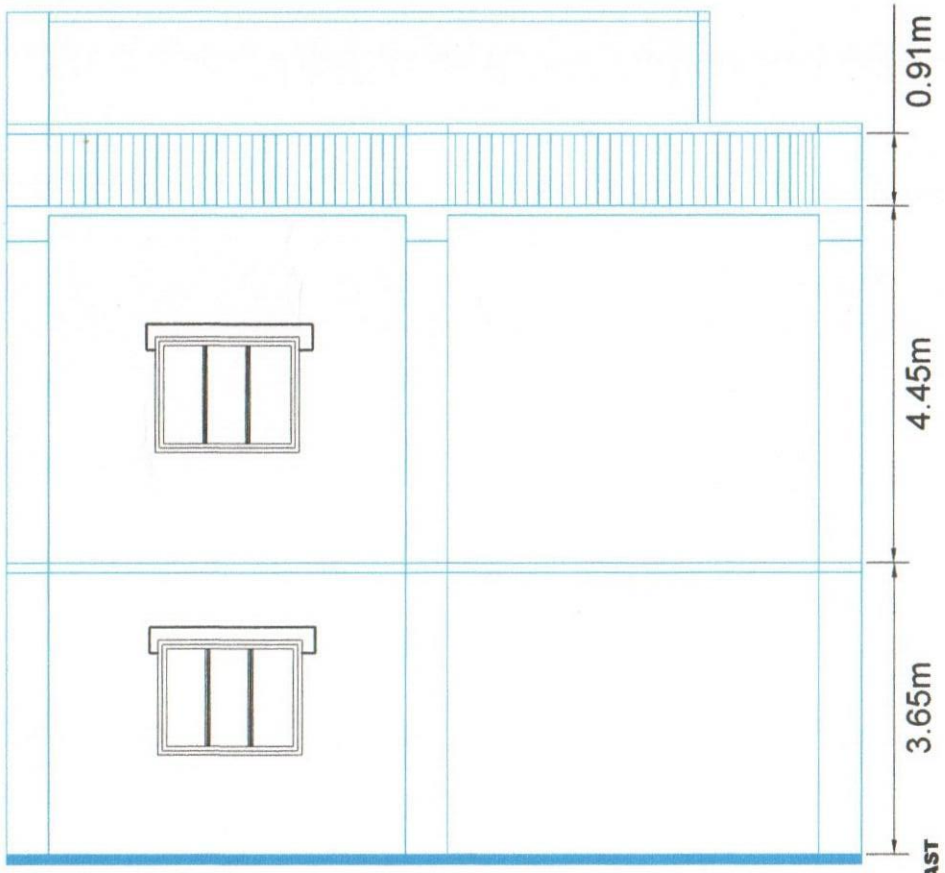

Control Building
Right Side Elevation

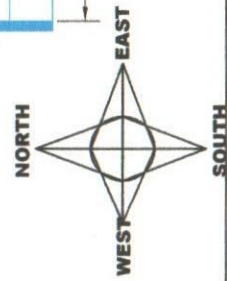

Revision				Sub-station	BHOLA 132/33 kV, GRID SUBSTATION,PGCB
WEST ZONE POWER DISTRIBUTION COMPANY LIMITED		Consultant	Engineers Associates Ltd.	Title	Drawing No.
Grid Power Evacuation System Development For WZPDCL Khulna Project		Drawn By	Md. Abdul Baten	LEFT & RIGHT ELEVATION OF PROPOSED CONTROL BUILDING OF BHOLA 33KV GIS SWITCHING STATION	BHA-07
		Checked By	Engr. Bhobesh Chandra Sarkar		

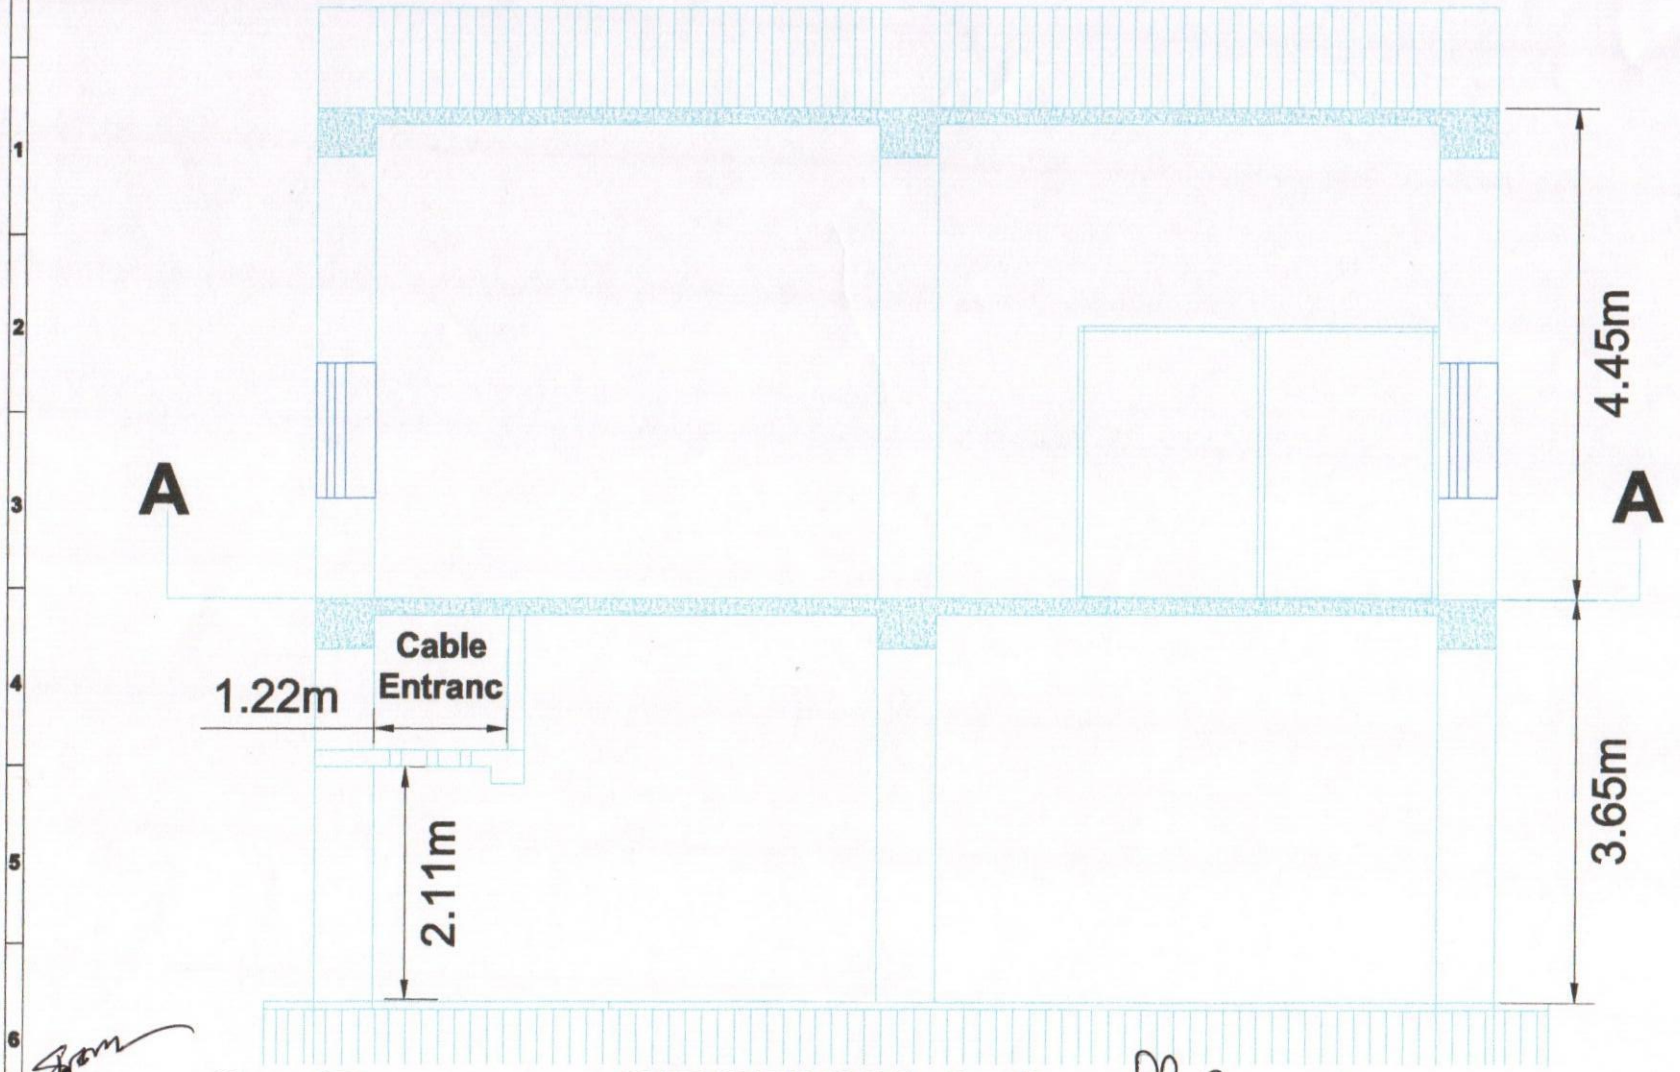

SECTION-A-A

Revision		Consultant	Engineers Associates Ltd.	Sub-station: BHOLA GRID 132/33 kV GRID SUBSTATION,PGCB
WEST ZONE POWER DISTRIBUTION COMPANY LIMITED				Title
Grid Power Evacuation System Development For WZPDCL Khulna Project		Drawn By	Md. Abdul Baten	CROSS SECTION OF POWER CABLE SLAB TRENCH OF PROPOSED CONTROL BUILDING OF BHOLA 33KV GIS SWITCHING STATION
		Checked By	Engr. Bhobesh Chandra Sarkar	Drawing No. BHO-08