
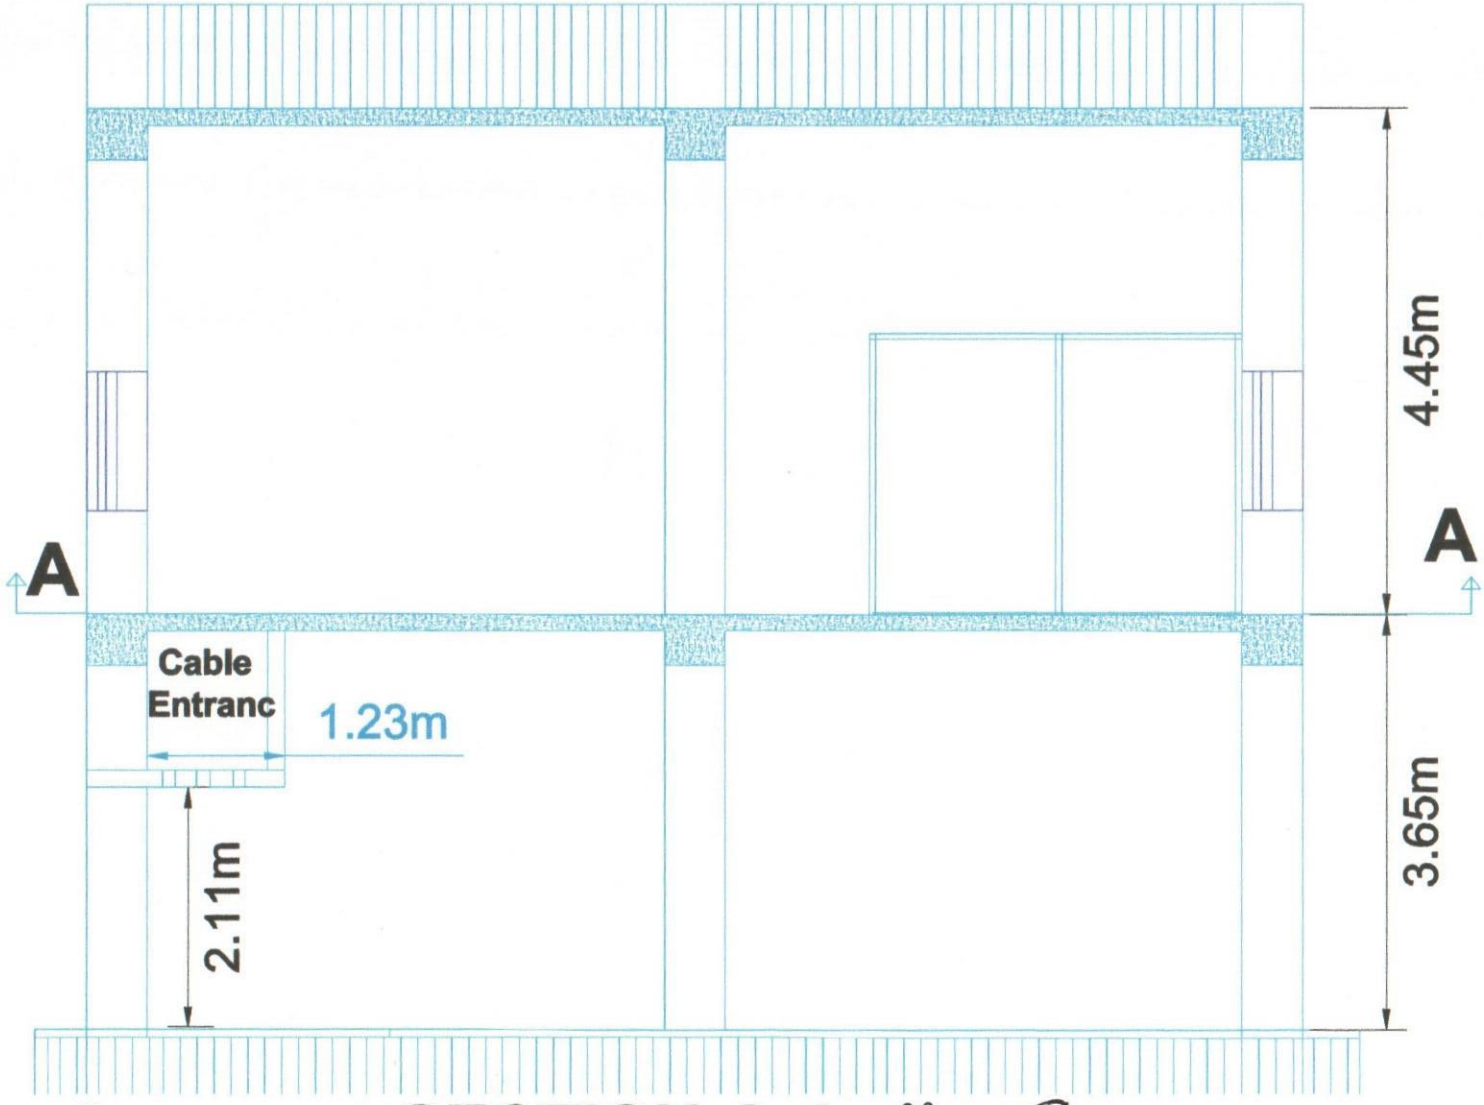


SECTION-A-A

Revision		Consultant	Engineers Associates Ltd.	Sub-station	JHALOKATHI 132/33 kV, GRID SUB-STATION,PGCB
WEST ZONE POWER DISTRIBUTION COMPANY LIMITED				Title	Drawing No.
Grid Power Evacuation System Development For WZPDCL Khulna Project		Drawn By	Md. Abdul Baten	CROSS SECTION (A-A) OF PROPOSED SLAB TRENCH OF JHALOKATHI 33KV GIS SWITCHING STATION	BHA-08
		Checked By	Engr. Bhobesh Chandra Sarkar		

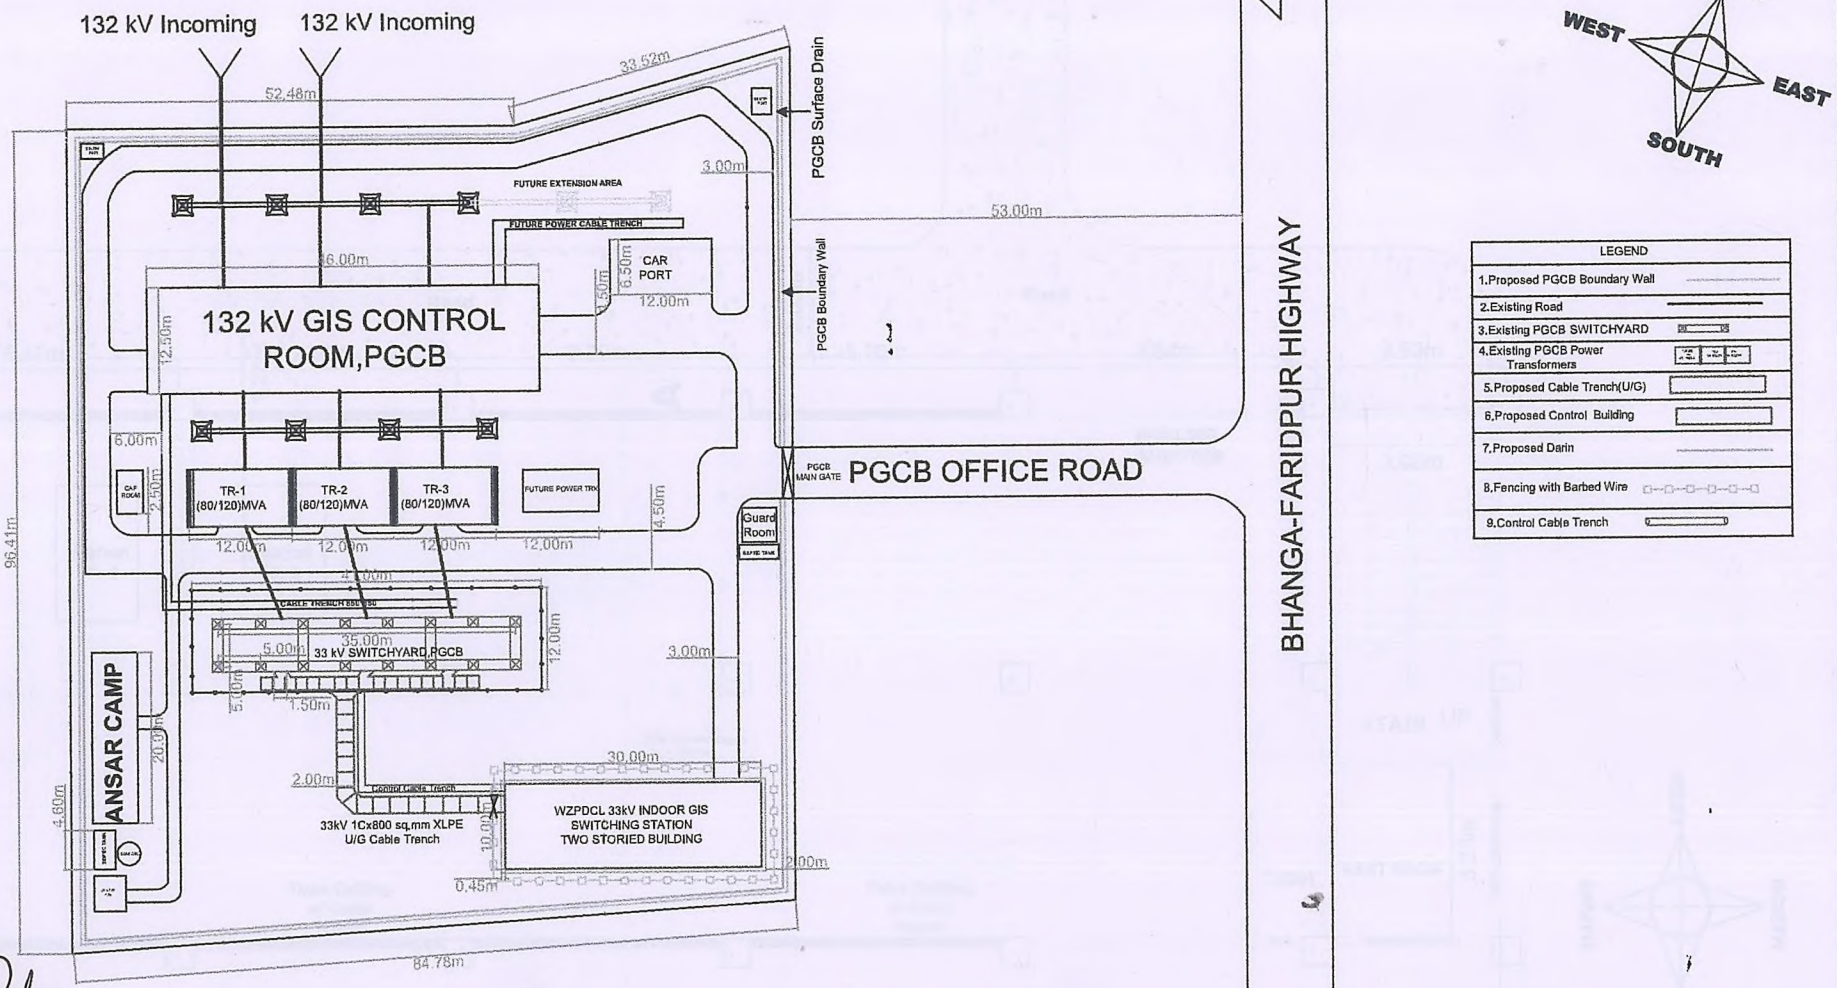


(Engr. Kalyan Kumar Debnath)
Executive Engineer
ID No: 2598
Design & Inspection
O, WZPDCL, Khulna.

Engr. S M Monim
Deputy Project Director
(Executive Engr)
Grid Power Evacuation System
Development for WZPDCL,
WZPDCL, Khulna.

(Engr. Md. Mahmudul Haque)
Project Director
Grid Power Evacuation System
Development for WZPDCL,
WZPDCL, Khulna

(Engr. Md. Shahidul Alam)
Superintending Engineer
ID No-663
Planning & Development
HQ, WZPDCL, Khulna.

Revision			Sub-station	BHANGA 132/33 kV GRID SUBSTSTION,PGCB
WEST ZONE POWER DISTRIBUTION COMPANY LIMITED	Consultant	Engineers Associates Ltd.	TITLE	Drawing No.
Grid Power Evacuation System Development For WZPDCL ,Project.	Prepared by	Suva Majumder	PROPOSED LOCATION OF BHAGA 33kV GIS CONTROL BUILDING	BHA-02
	Checked by	Engr. Noor Mohammad		

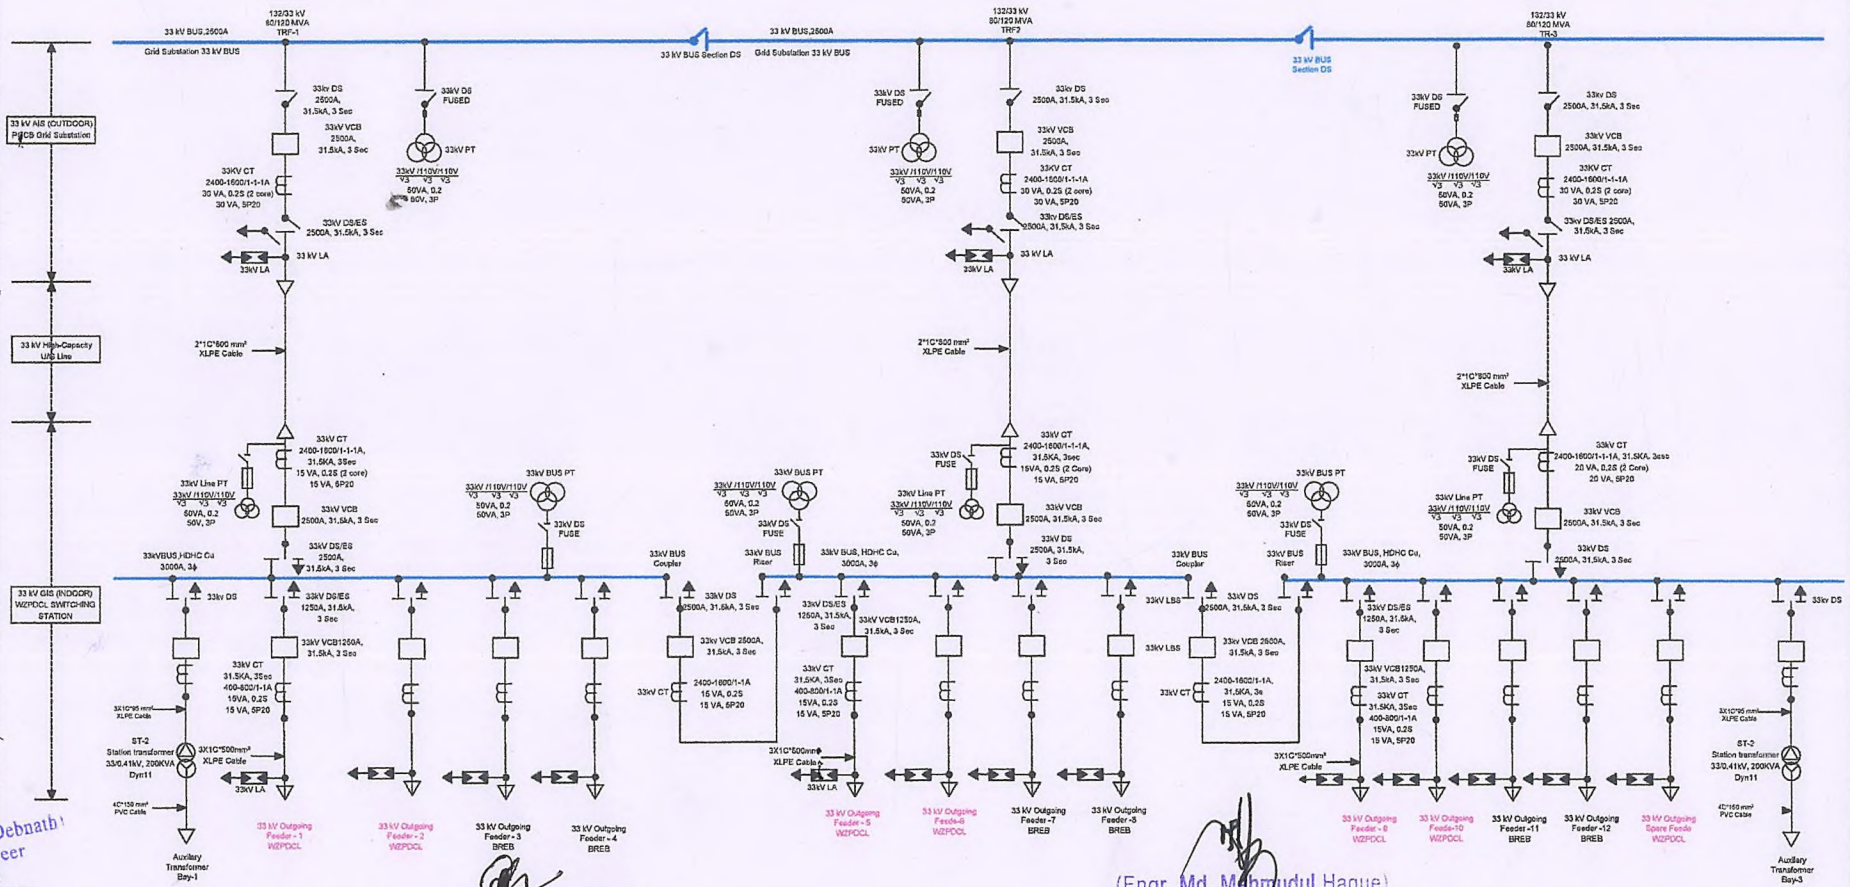


Revision			Sub-station	BHANGA 132/33 kV GRID SUB-STATION,PGCB	
WEST ZONE POWER DISTRIBUTION COMPANY LIMITED	Consultant	Engineers Associates Ltd.	TITLE		Drawing No.
Grid Power Evacuation System Development For WZPDCL ,Project.	Prepared by	Suva Majumder	SINGLE LINE DIAGRAM OF PROPOSED BHANGA 33 kV GIS SWITCHING STATION		BHA-03
	Checked by	Engr. Noor Mohammad			


Engr. Kalyan Kumar Debnath
Executive Engineer
ID No: 25
Design & Inspection
HQ, WZPDCL, Khulna

Engr. S M Monim
Deputy Project Director
(Executive Engr)
Grid Power Evacuation System
Development for WZPDCL
WZPDCL, Khulna.


(Engr. Md. Mahmudul Haque)
Project Director
Grid Power Evacuation System
Development for WZPDCL
WZPDCL, Khulna

Superintending Engineer
ID No-663
Planning & Developme
WZPDCL Khulna

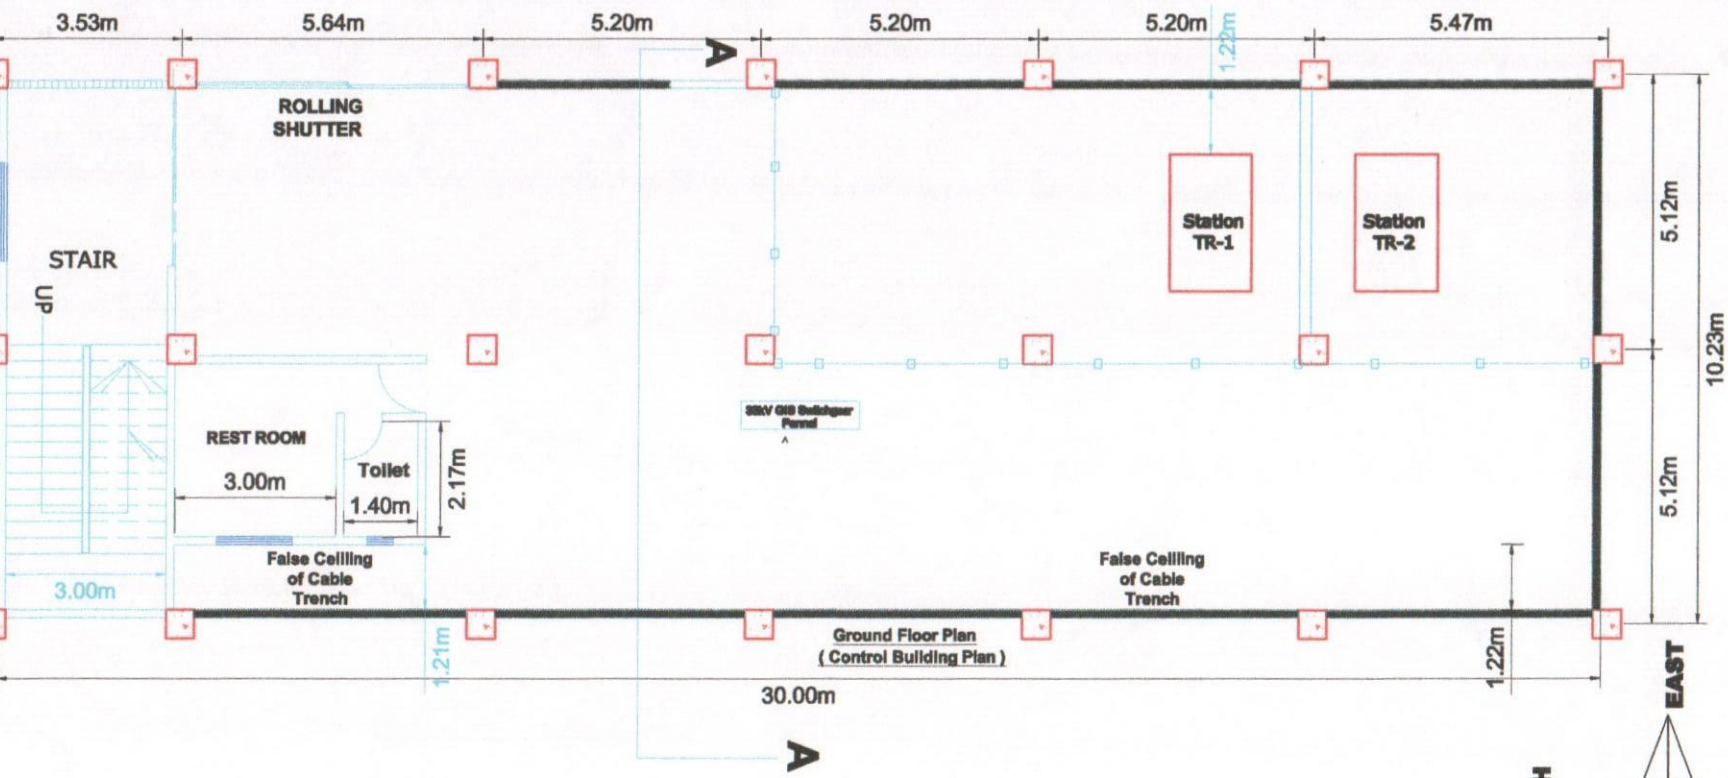


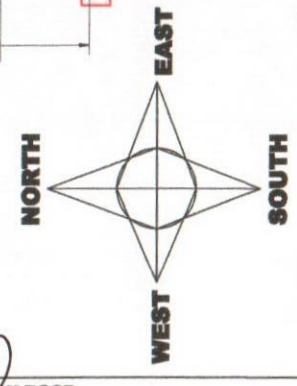


Revision		Consultant	Engineers Associates Ltd.	Sub-station	BHANGA 132/33KV, GRID SUBSTATION,PGCB
WEST ZONE POWER DISTRIBUTION COMPANY LIMITED				Title	Drawing No.
Grid Power Evacuation System Development For WZPDCL Khulna Project		Drawn By	Md. Abdul Baten	PROPOSED LAYOUT PLAN OF BHANGA 33kV GIS CONTROL BUILDING / SWITCHING STATION (GROUND FLOOR)	BHA-04
		Checked By	Engr. Bhobesh Chandra Sarkar		

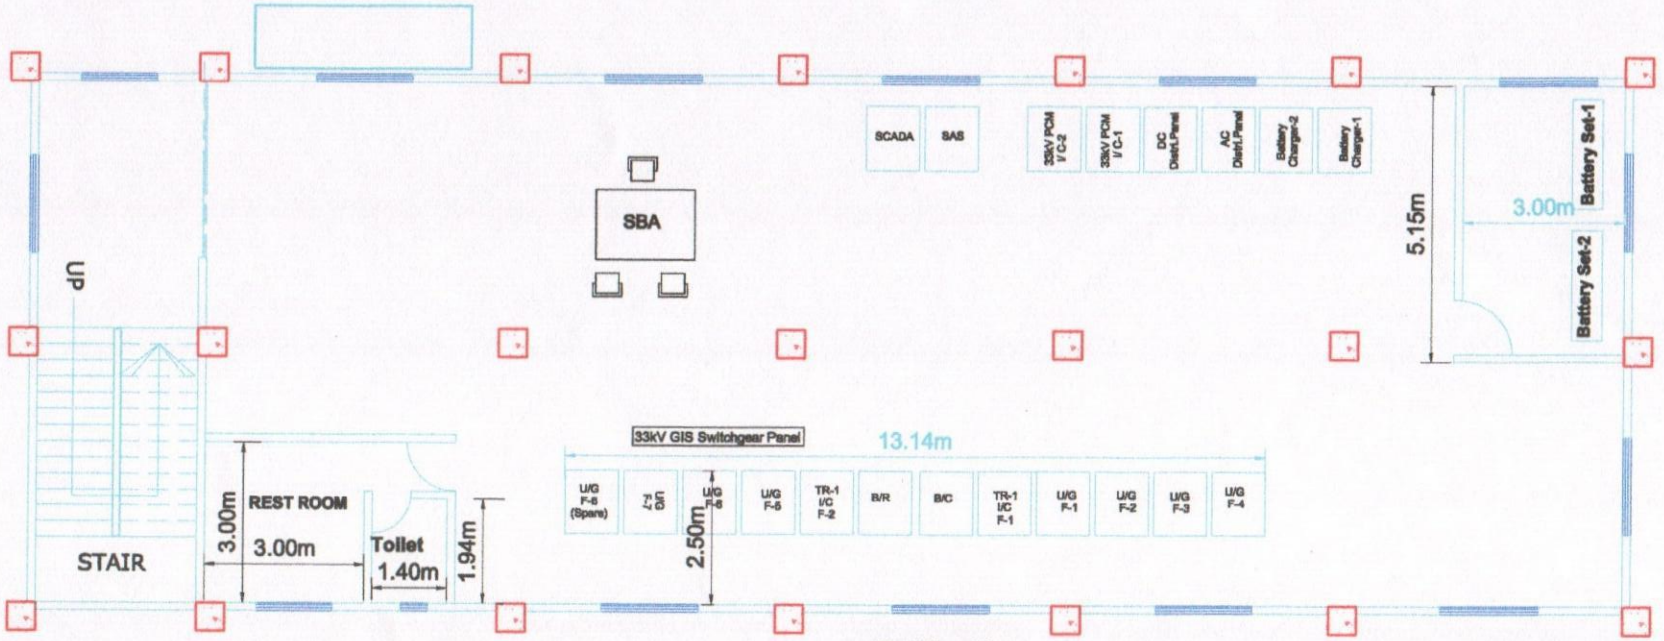


First Floor Plan
(Control Building Plan)

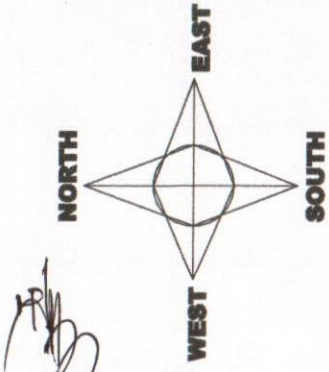

Revision		Consultant	Engineers Associates Ltd.	Sub-station	BHANGA 132/33KV, GRID SUBSTATION,PGCB
WEST ZONE POWER DISTRIBUTION COMPANY LIMITED				Title	Drawing No.
Grid Power Evacuation System Development For WZPDCL Khulna Project		Drawn By	Md. Abdul Baten	PROPOSED LAYOUT PLAN OF BHANGA 33kV GIS CONTROL BUILDING / SWITCHING STATION (FIRST FLOOR)	BHA-05
		Checked By	Engr. Bhobesh Chandra Sarkar		

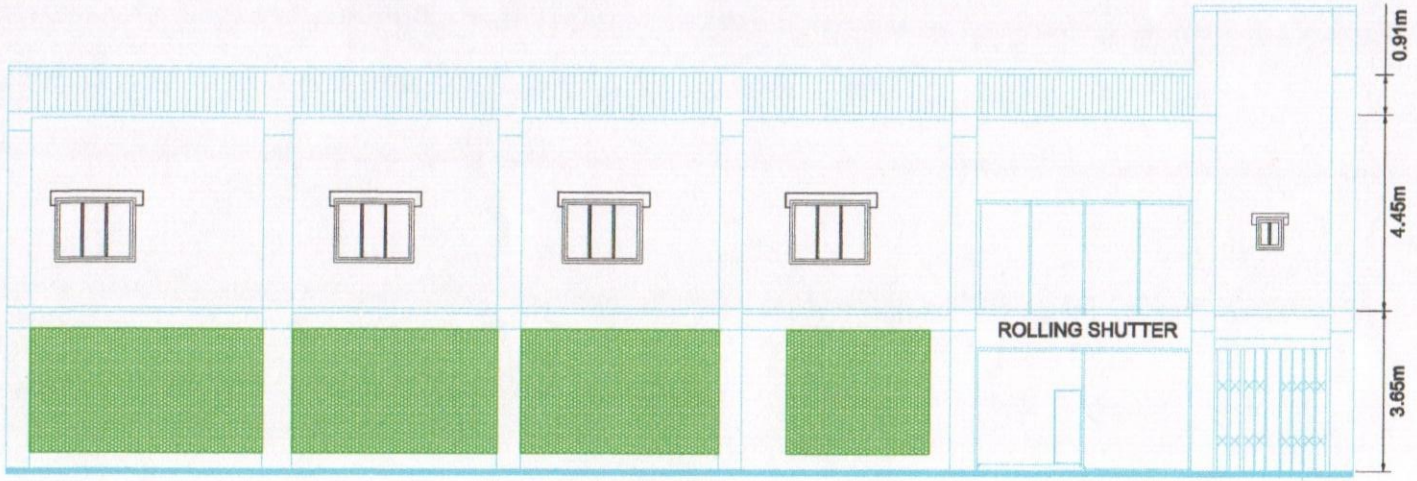

Control Building
Front Side Elevation

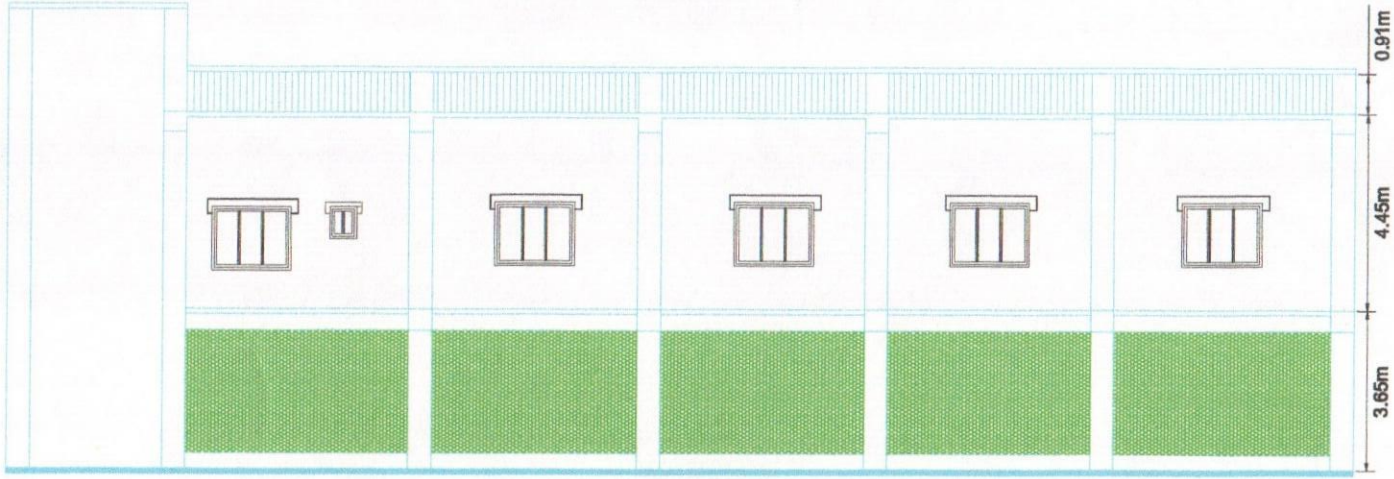

Control Building
Back Side Elevation

Revision		Consultant	Engineers Associates Ltd.	Sub-station	BHANGA 132/33 kV, GRID SUBSTATION,PGCB
WEST ZONE POWER DISTRIBUTION COMPANY LIMITED				Title	Drawing No.
Grid Power Evacuation System Development For WZPDCL Khulna Project		Drawn By	Md. Abdul Baten	FRONT & BACK SIDE ELEVATION OF PROPOSED CONTROL BUILDING OF BHANGA 33kV GIS SWITCHING STATION	BHA-05
		Checked By	Engr. Bhobesh Chandra Sarkar		