

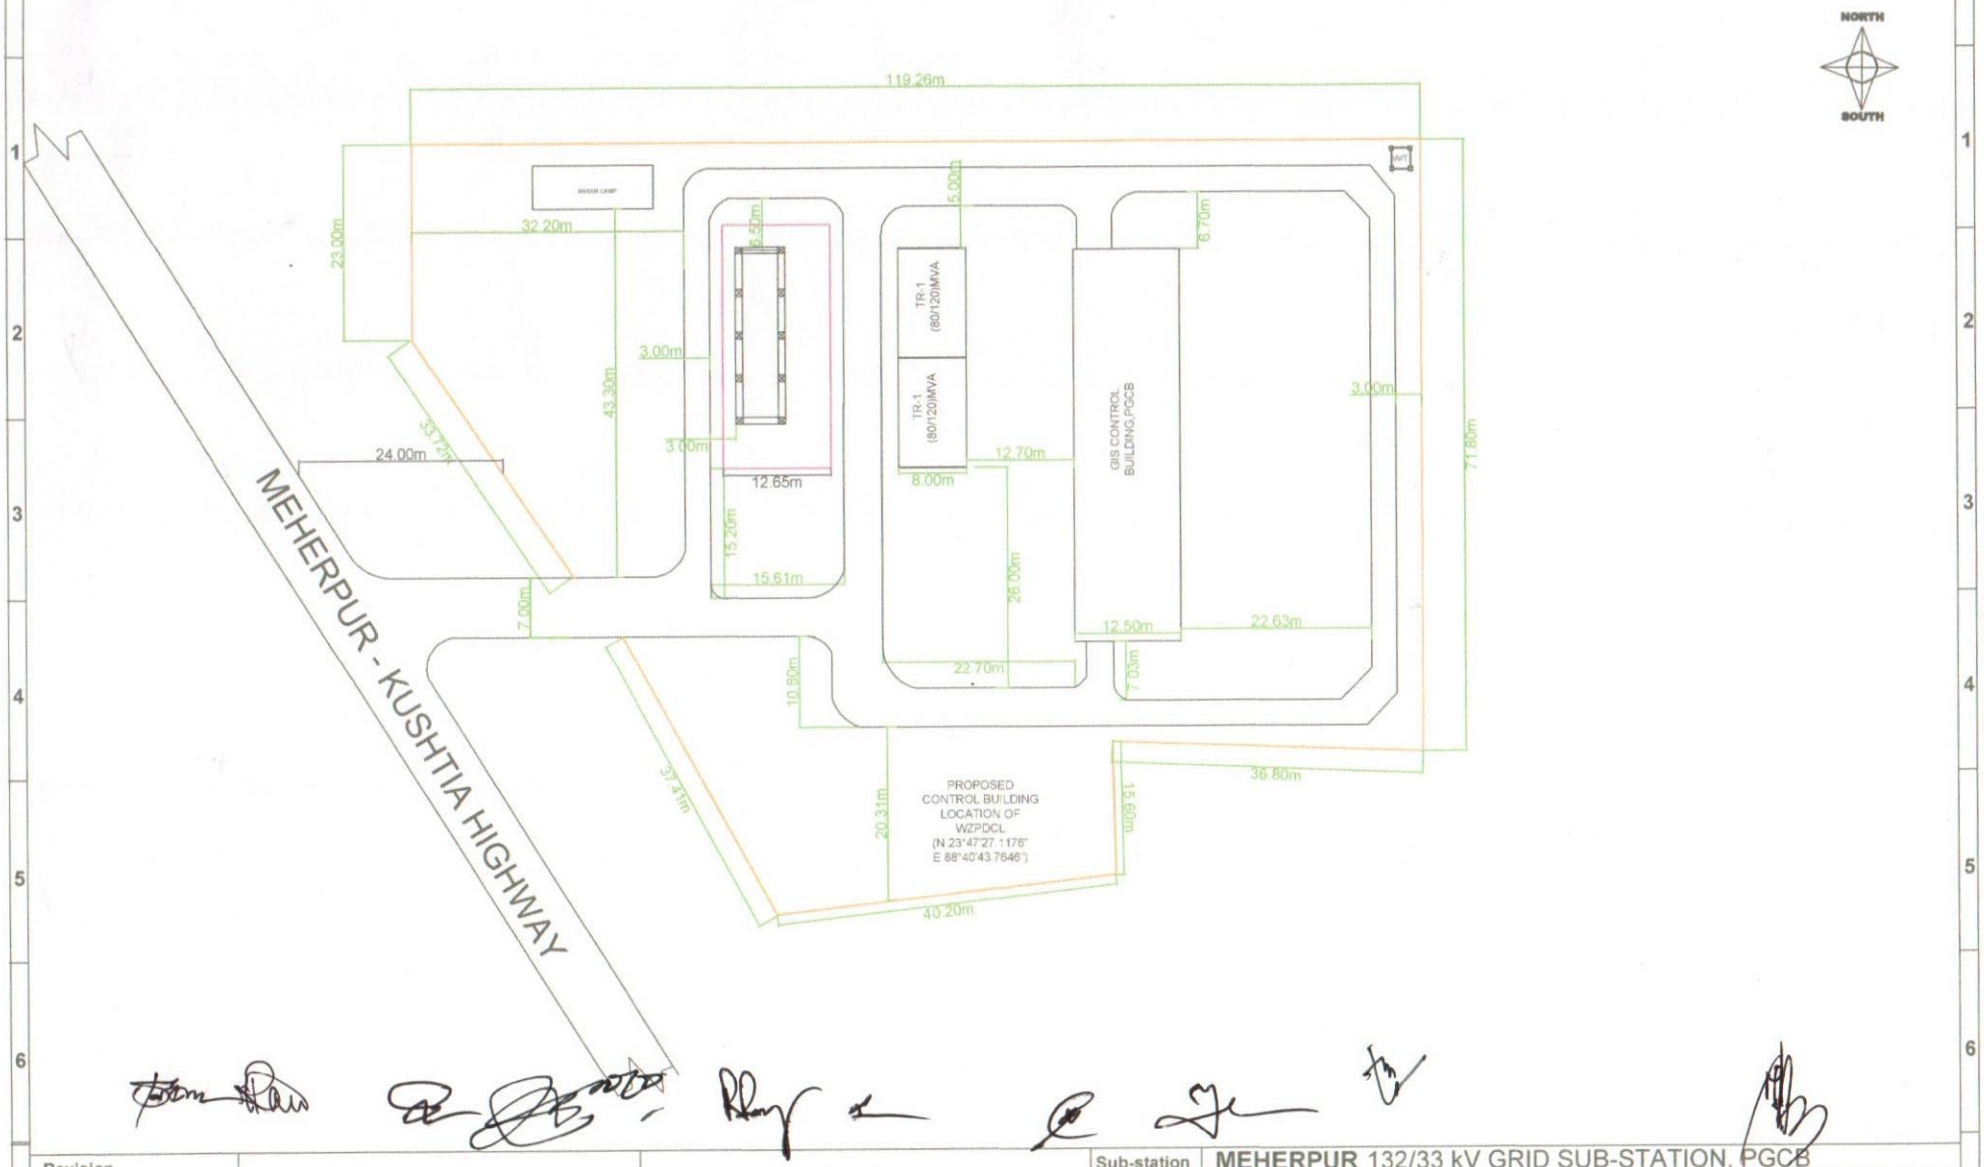


Revision				Sub-station	**MEHERPUR** 132/33 kV GRID SUB-STATION, PGCB
WEST ZONE POWER DISTRIBUTION COMPANY LIMITED		Consultant	Engineers Associates Ltd.	TITLE	Drawing No.
Grid Power Evacuation System Development For WZPDCL ,Project.		Prepared by	Suva Majumder	LOCATION PLAN OF MEHERPUR 33kV GIS SWITCHING STATION	**MEH-01**
		Checked by	Engr. Noor Mohammad		

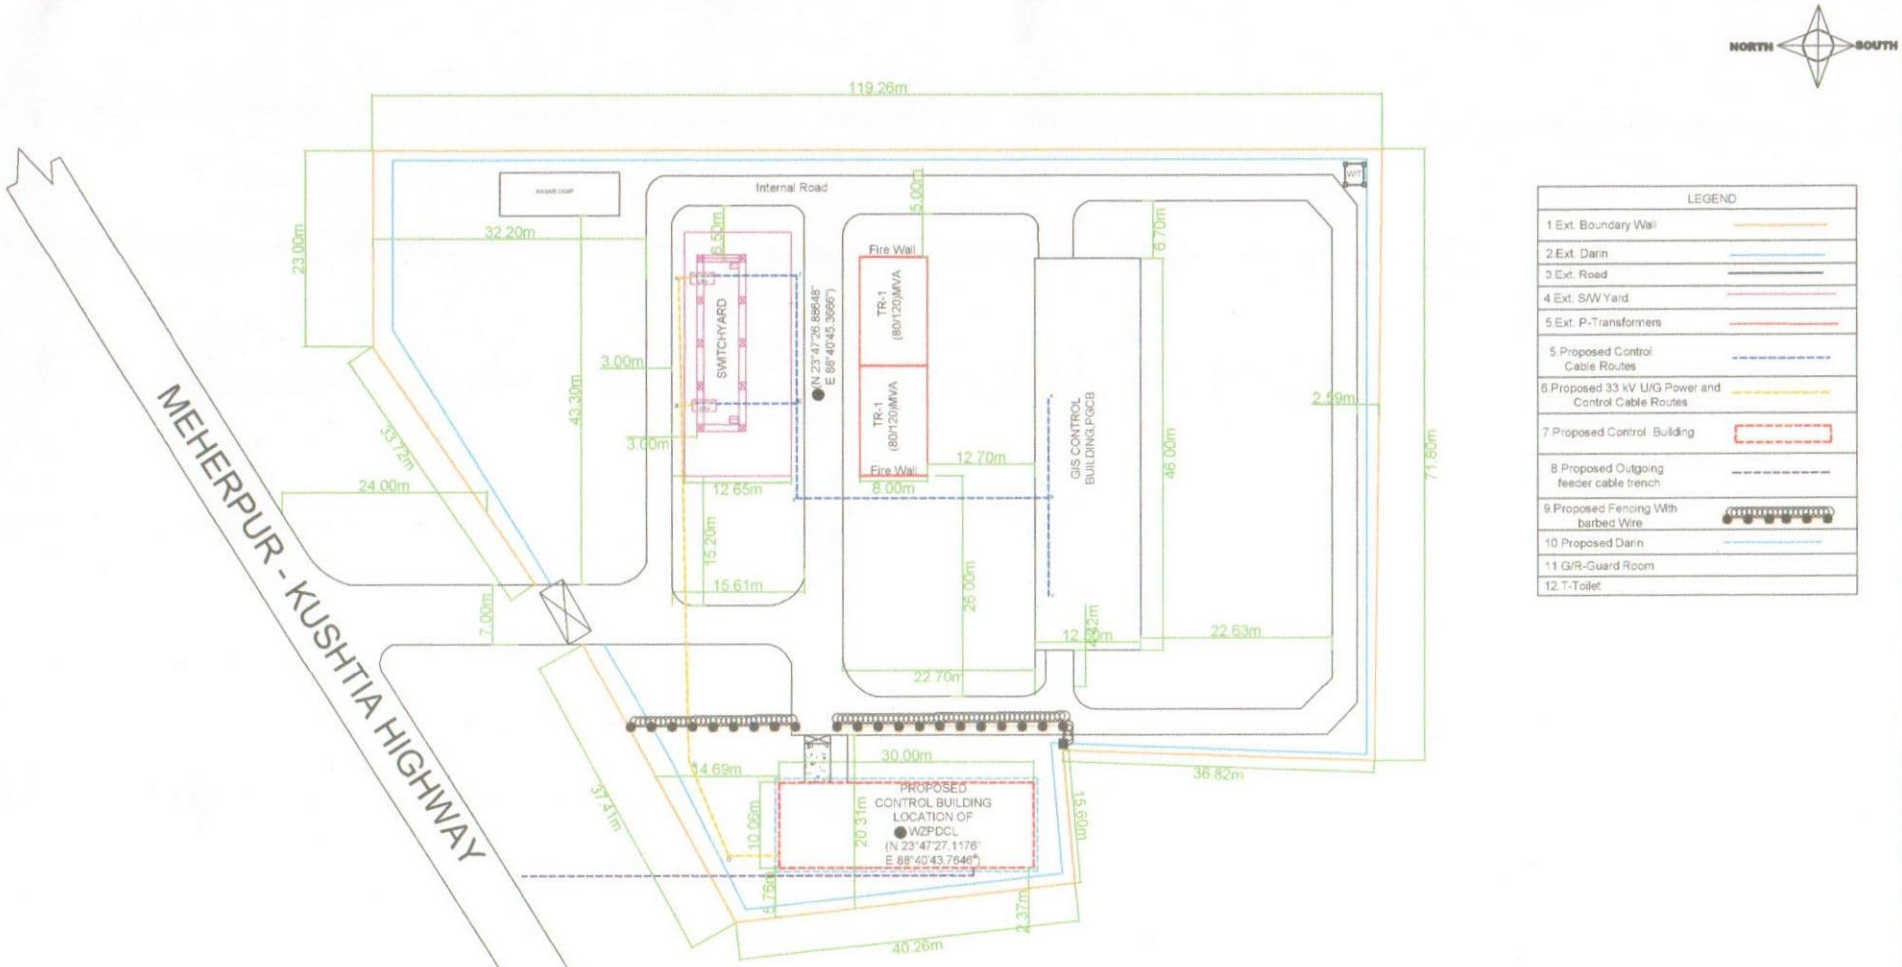


Revision				Sub-station	**MEHERPUR** 132/33 kV GRID SUB-STATION,PGCB
WEST ZONE POWER DISTRIBUTION COMPANY LIMITED		Consultant	**Engineers Associates Ltd.**	TITLE	Drawing No.
Grid Power Evacuation System Development For WZPDCL ,Project.		Prepared by	Suva Majumder	PROPOSED LOCATION OF MEHERPUR 33kV GIS CONTROL BUILDING	**MEH-02**
		Checked by	Engr. Noor Mohammad		

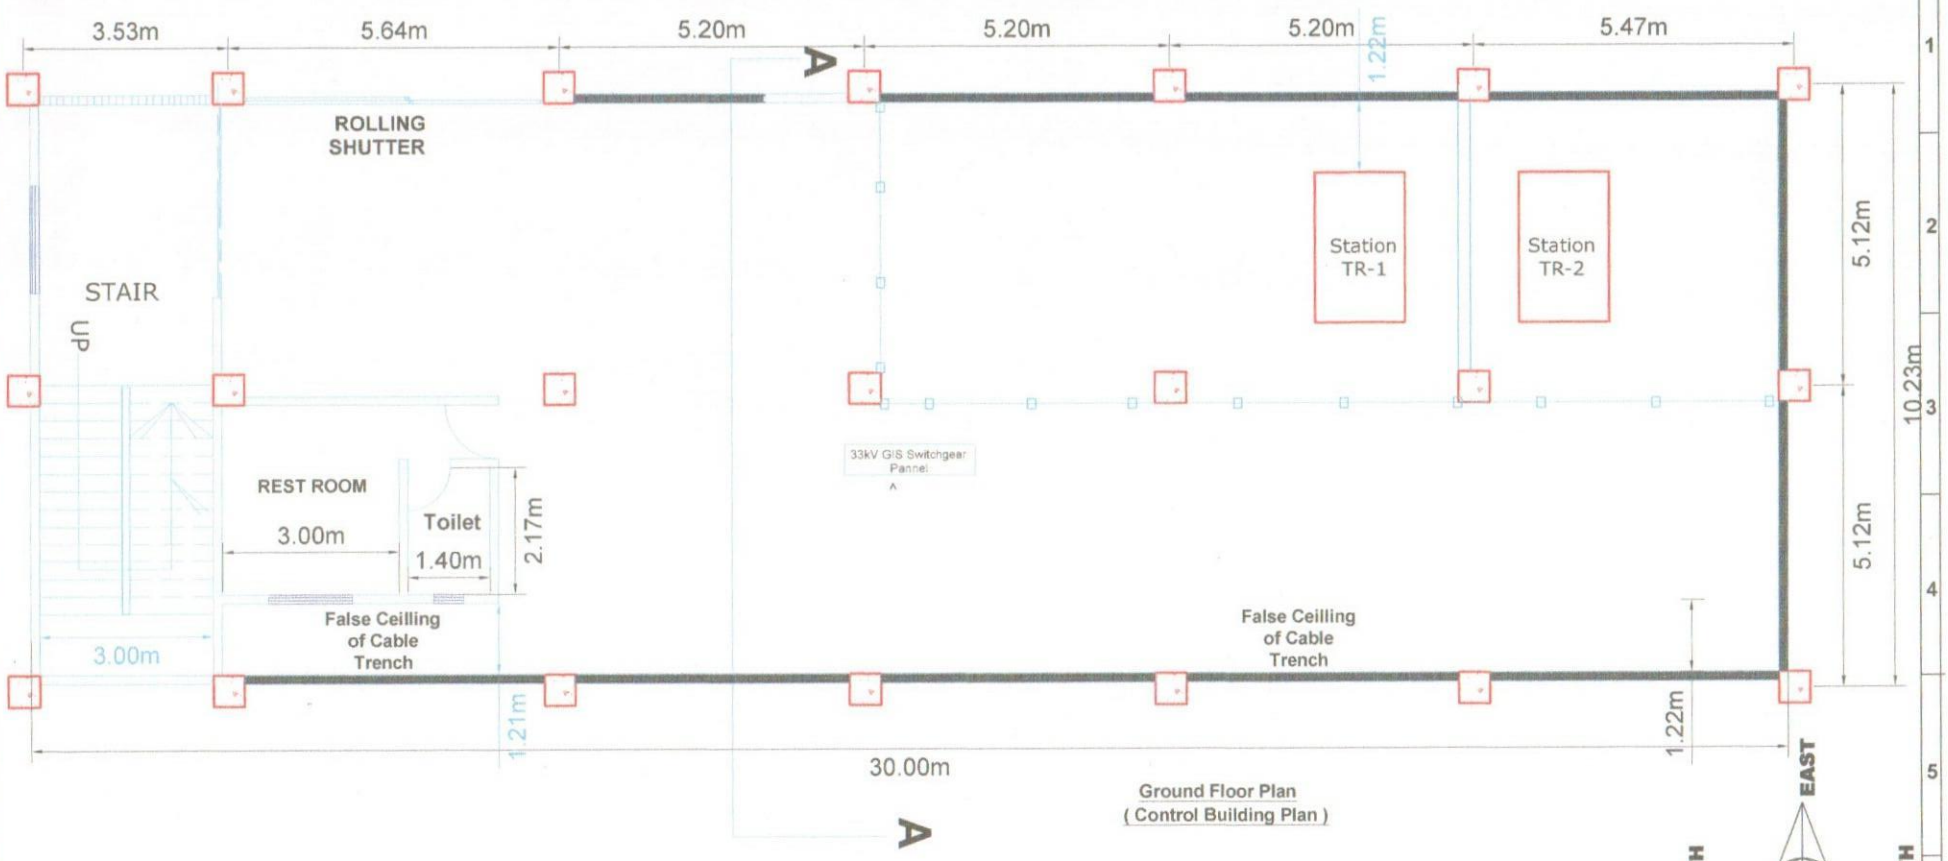


Revision				Sub-station	MEHERPUR 132/33KV GRID SUB-STATION ,PGCB
WEST ZONE POWER DISTRIBUTION COMPANY LIMITED		Consultant	Engineers Associates Ltd.	Title	Drawing No.
Grid Power Evacuation System Development For WZPDCL Khulna Project		Drawn By	Md. Abdul Baten	PROPOSED LAYOUT PLAN OF 33kV GIS CONTROL BUILDING / SWITCHING STATION	MEH-04
		Checked By	Engr. Bhobesh Chandra Sarkar		




First Floor Plan
(Control Building Plan)

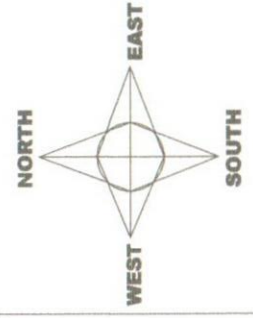


Revision		Consultant	Engineers Associates Ltd.	Sub-station: MEHERPUR 132/33KV GRID SUB-STATION ,PGCB
WEST ZONE POWER DISTRIBUTION COMPANY LIMITED				Title / Drawing No.
Grid Power Evacuation System Development For WZPDCL Khulna Project		Drawn By	Md. Abdul Baten	PROPOSED LAYOUT PLAN OF 33kV GIS CONTROL BUILDING / SWITCHING STATION — MEH-05
		Checked By	Engr. Bhobesh Chandra Sarkar	

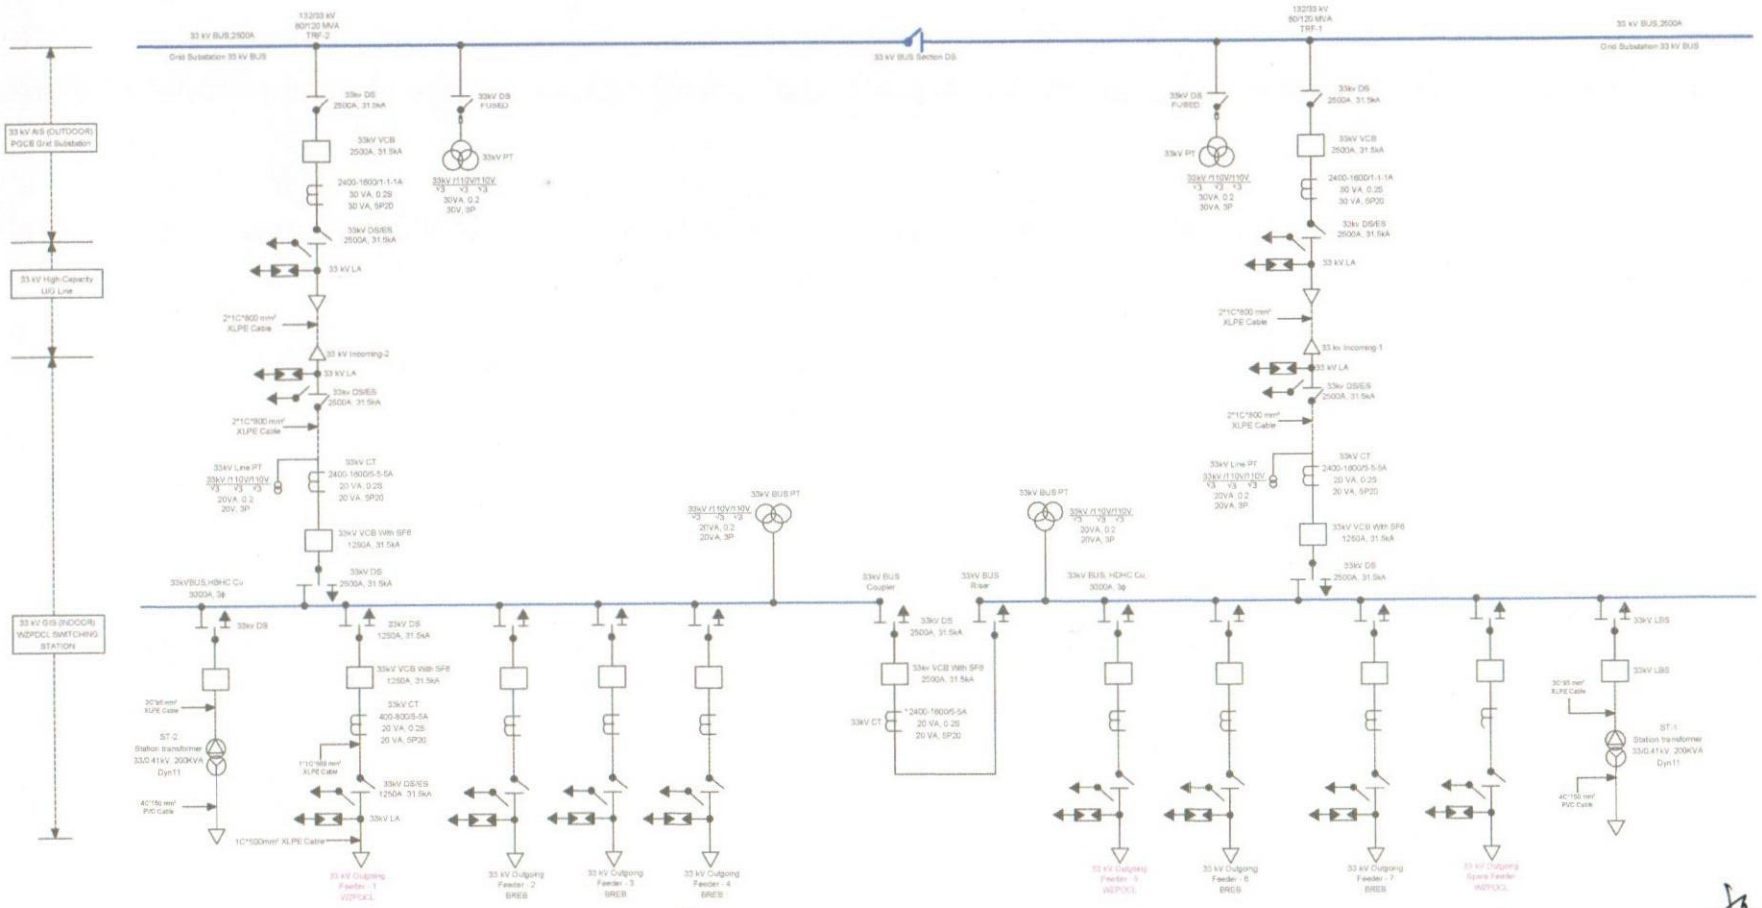

Revision				Sub-station	MEHERPUR 132/33 kV GRID SUB-STATION,PGCB
WEST ZONE POWER DISTRIBUTION COMPANY LIMITED		Consultant	Engineers Associates Ltd.	TITLE	Drawing No.
Grid Power Evacuation System Development For WZPDCL ,Project.		Prepared by	Suva Majumder	SINGLE LINE DIAGRAM OF PROPOSED MEHERPUR 33 kV GIS SWITCHING STATION	MEH-03
		Checked by	Engr. Noor Mohammad		

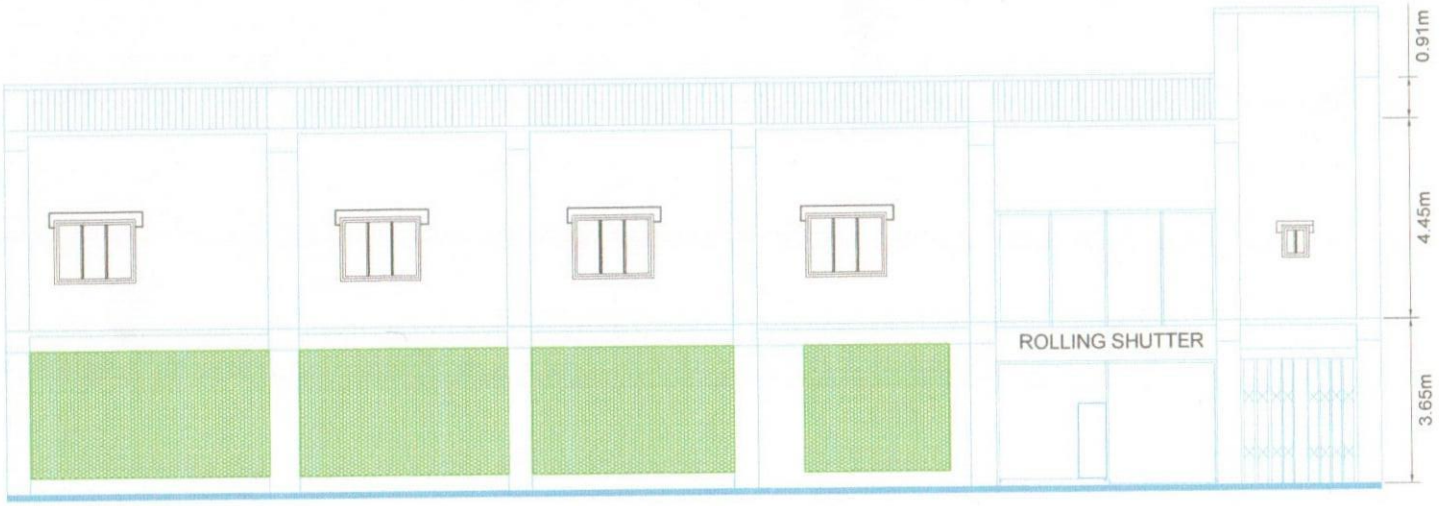


Control Building
Front Side Elevation

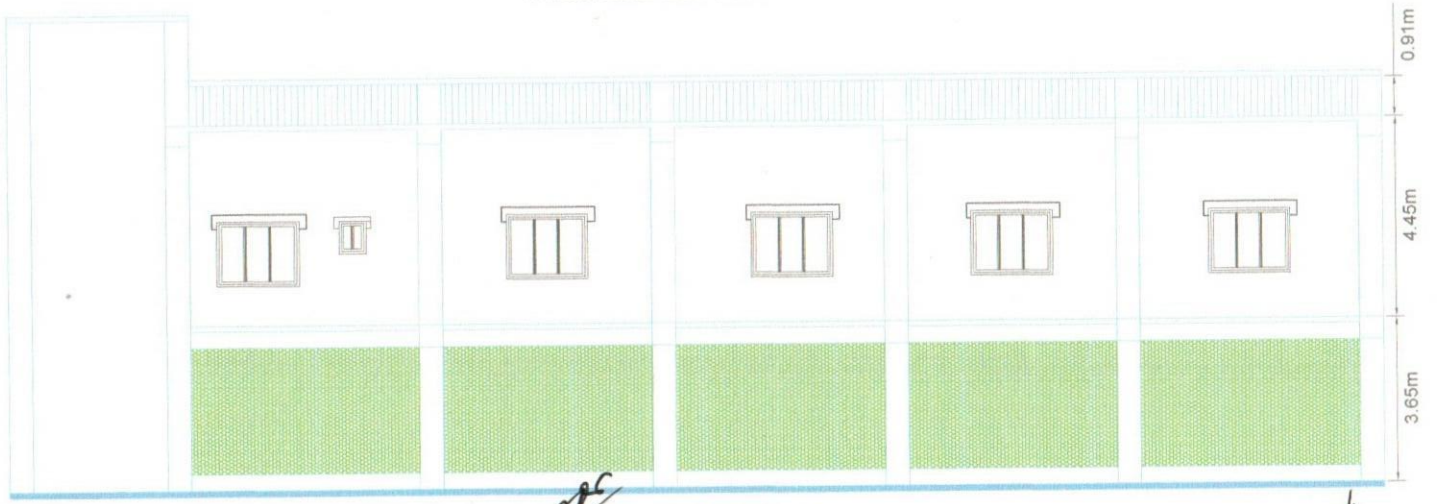


Control Building
Back Side Elevation


Revision		Sub-station	MEHERPUR 132/33KV GRID SUB-STATION ,PGCB
WEST ZONE POWER DISTRIBUTION COMPANY LIMITED	Consultant	Engineers Associates Ltd.	Title / Drawing No.
Grid Power Evacuation System Development For WZPDCL Khulna Project	Drawn By	Md. Abdul Baten	FRONT & BACK SIDE ELEVATION OF PROPOSED CONTROL BUILDING OF MEHERPUR 33KV GIS SWITCHING STATION — MEH-06
	Checked By	Engr. Bhobesh Chandra Sarkar	

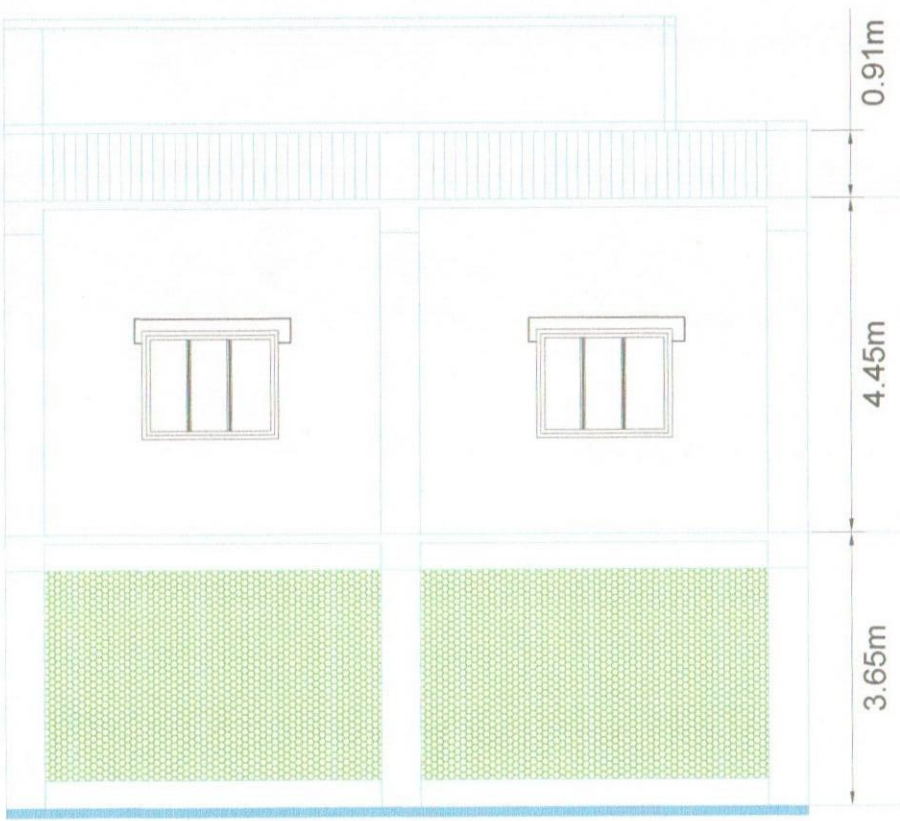


Control Building
Left Side Elevation

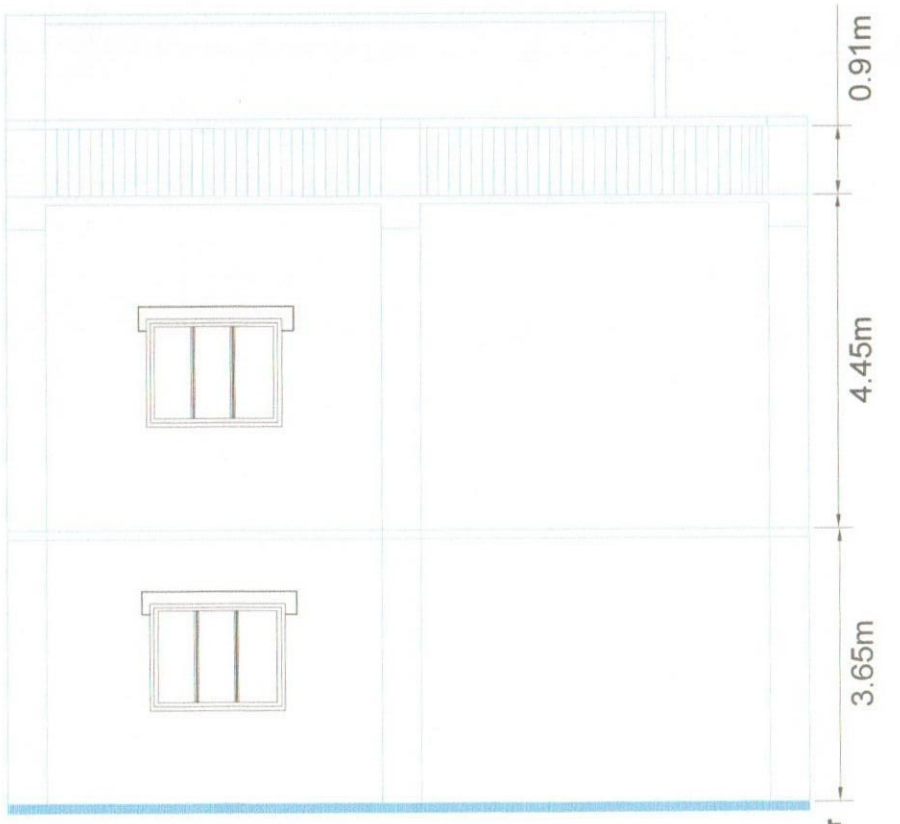

Control Building
Right Side Elevation

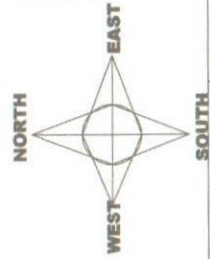

Revision				Sub-station	MEHERPUR 132/33KV GRID SUB-STATION ,PGCB
WEST ZONE POWER DISTRIBUTION COMPANY LIMITED		Consultant	Engineers Associates Ltd.	Title	Drawing No.
Grid Power Evacuation System Development For WZPDCL Khulna Project		Drawn By	Md. Abdul Baten	LEFT & RIGHT ELEVATION OF PROPOSED CONTROL BUILDING OF MEHERPUR 33KV GIS SWITCHING STATION	MEH-07
		Checked By	Engr. Bhobesh Chandra Sarkar		

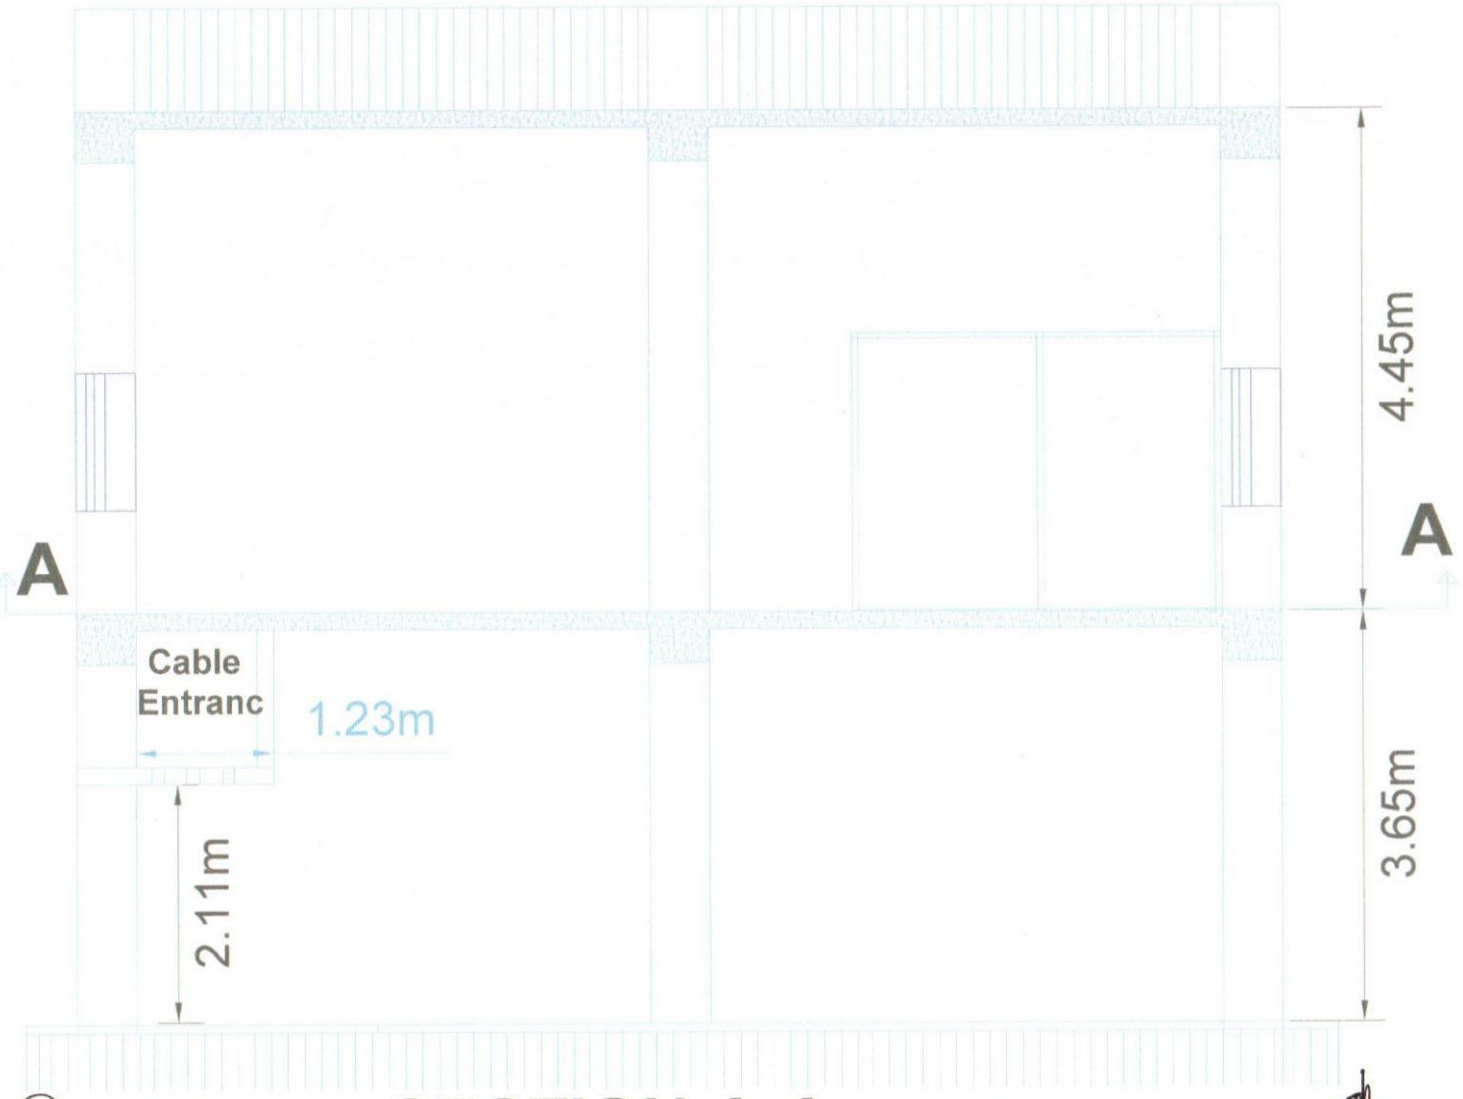

SECTION-A-A

Revision		Consultant	Engineers Associates Ltd.
WEST ZONE POWER DISTRIBUTION COMPANY LIMITED			
Grid Power Evacuation System Development For WZPDCL Khulna Project		Drawn By	Md. Abdul Baten
		Checked By	Engr. Bhobesh Chandra Sarkar

Sub-station	MEHERPUR 132/33KV GRID SUB-STATION ,PGCB
Title	Drawing No.
CROSS SECTION (A-A) OF PROPOSED SLAB TRENCH OF MEHERPUR 33KV GIS SWITCHING STATION	MEH-08