

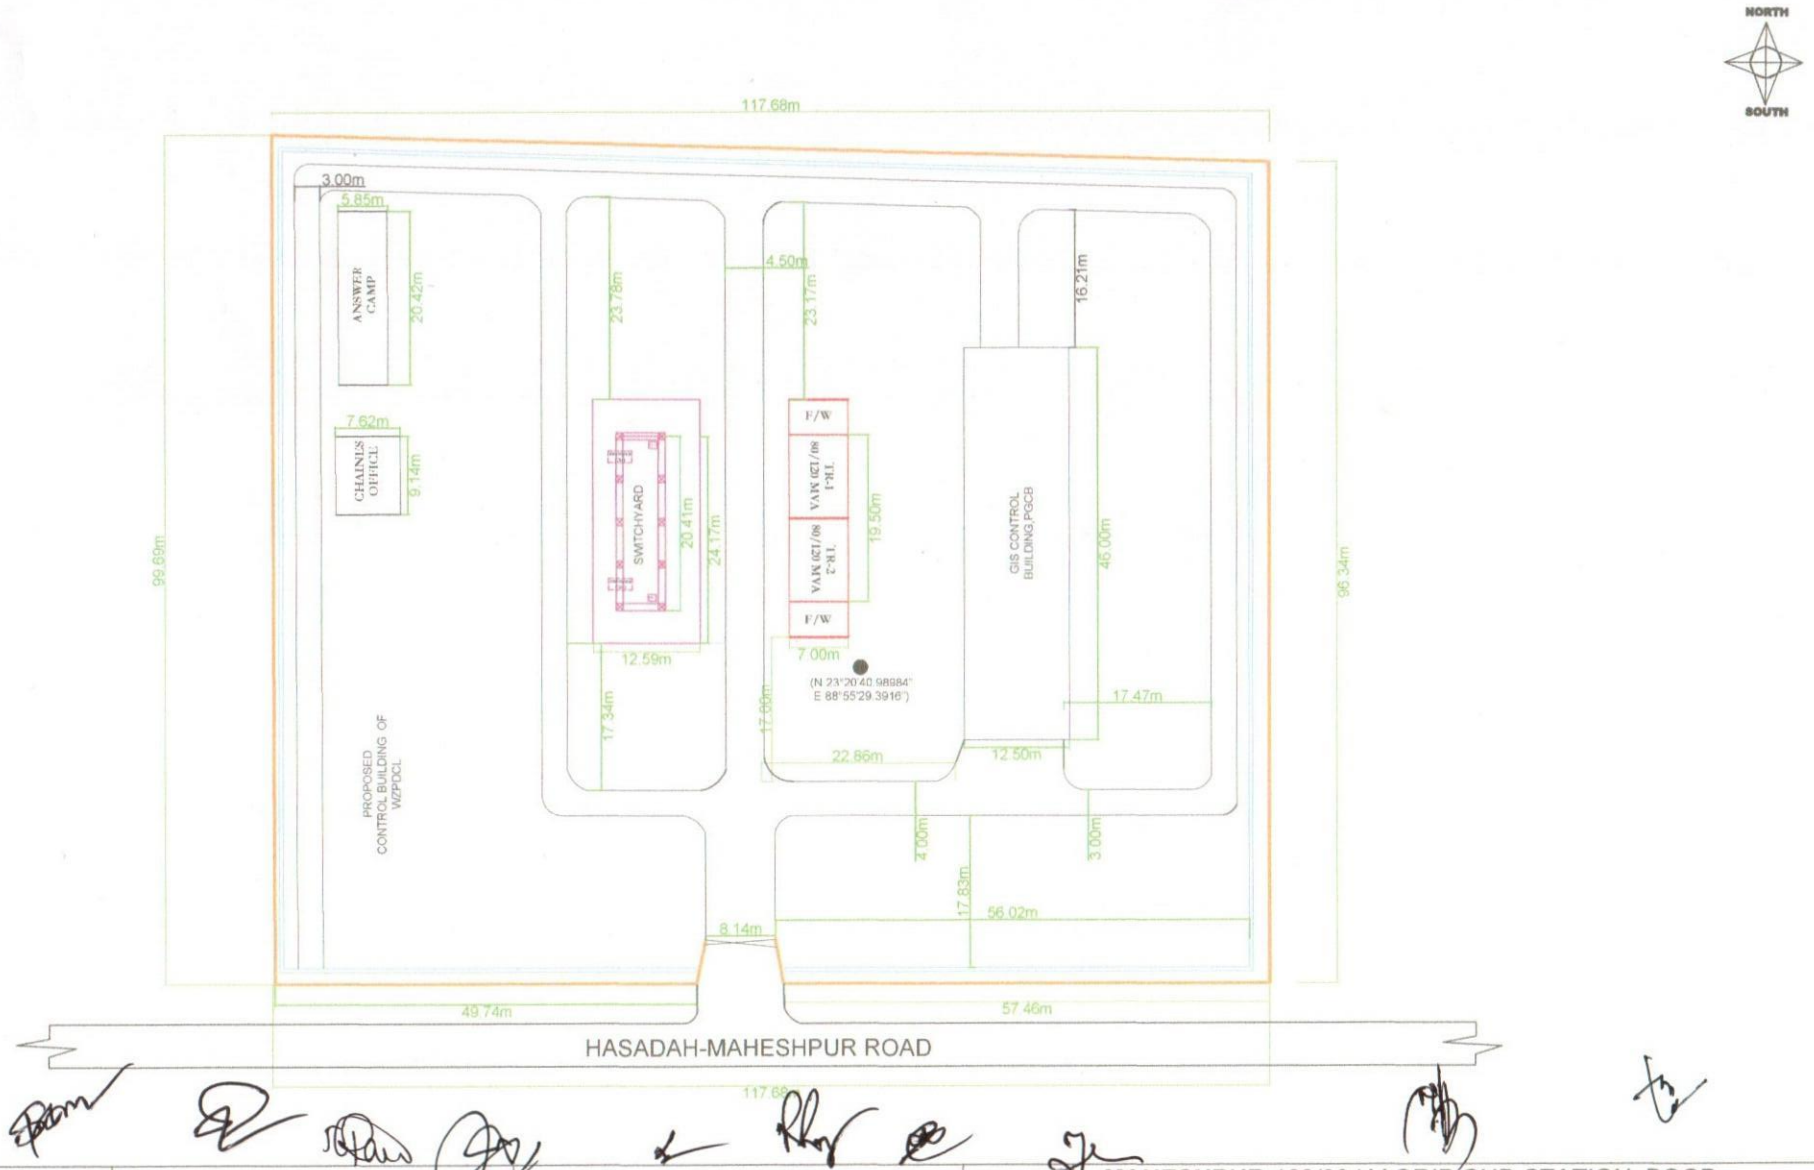


Revision				Sub-station	**MAHESHPUR** 132/33 kV GRID SUB-STATION, PGCB
WEST ZONE POWER DISTRIBUTION COMPANY LIMITED		Consultant	**Engineers Associates Ltd.**	TITLE	Drawing No.
Grid Power Evacuation System Development For WZPDCL,Project		Prepared by	Suva Majumder	LOCATION PLAN OF MAHESHPUR 33kV GIS SWITCHING STATION	**MAH-01**
		Checked by	Engr. Noor Mohammad		

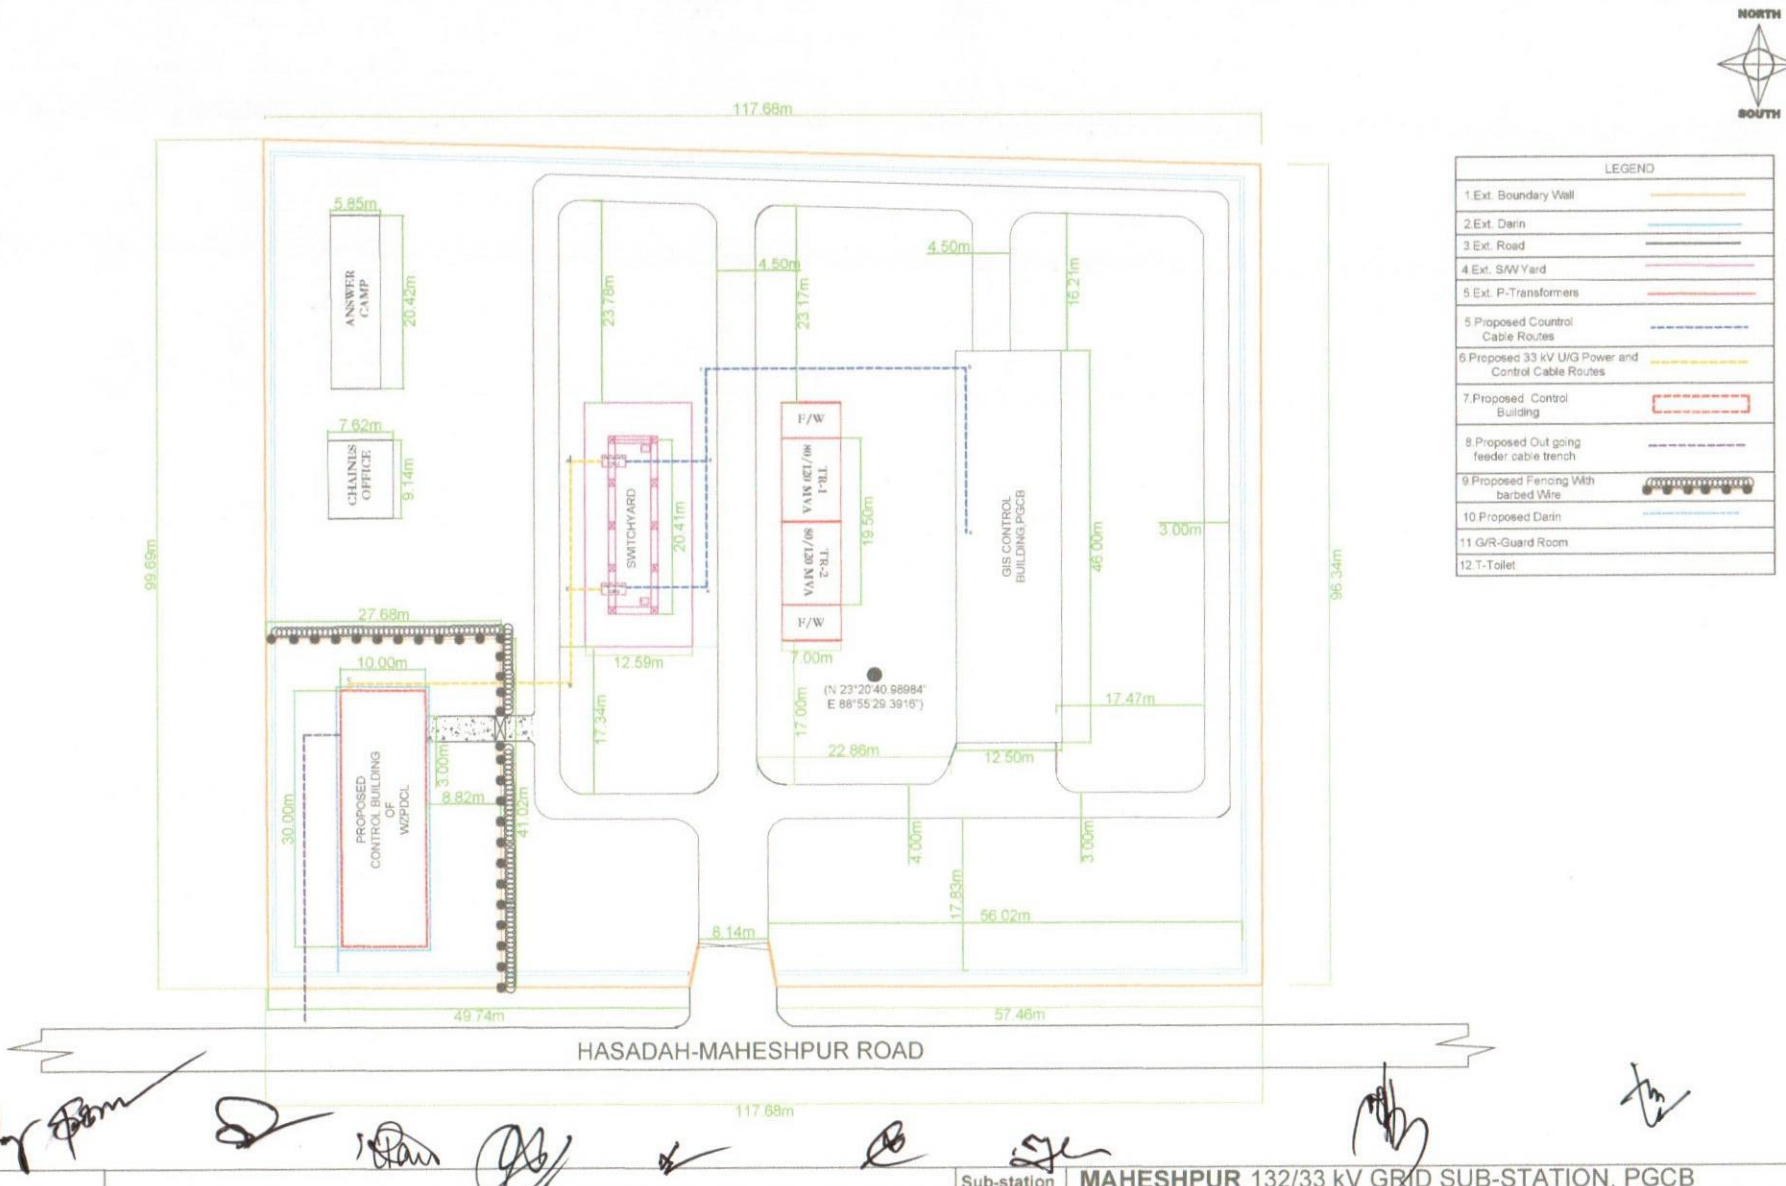


LEGEND
1.Ext. Boundary Wall
2.Ext. Darin
3.Ext. Road
4.Ext. S/W Yard
5.Ext. P-Transformers
5.Proposed Countrol Cable Routes
6.Proposed 33 kV U/G Power and Control Cable Routes
7.Proposed Control Building
8.Proposed Out going feeder cable trench
9.Proposed Fencing With barbed Wire
10.Proposed Darin
11.G/R-Guard Room
12.T-Toilet


Revision		Sub-station	**MAHESHPUR** 132/33 kV GRID SUB-STATION, PGCB
WEST ZONE POWER DISTRIBUTION COMPANY LIMITED	Consultant	**Engineers Associates Ltd.**	TITLE / Drawing No.
Grid Power Evacuation System Development For WZPDCL,Project	Prepared by	Suva Majumder	PROPOSED LOCATION OF **MAHESHPUR** 33kV GIS CONTROL BUILDING — **MAH-02**
	Checked by	Engr. Noor Mohammad	

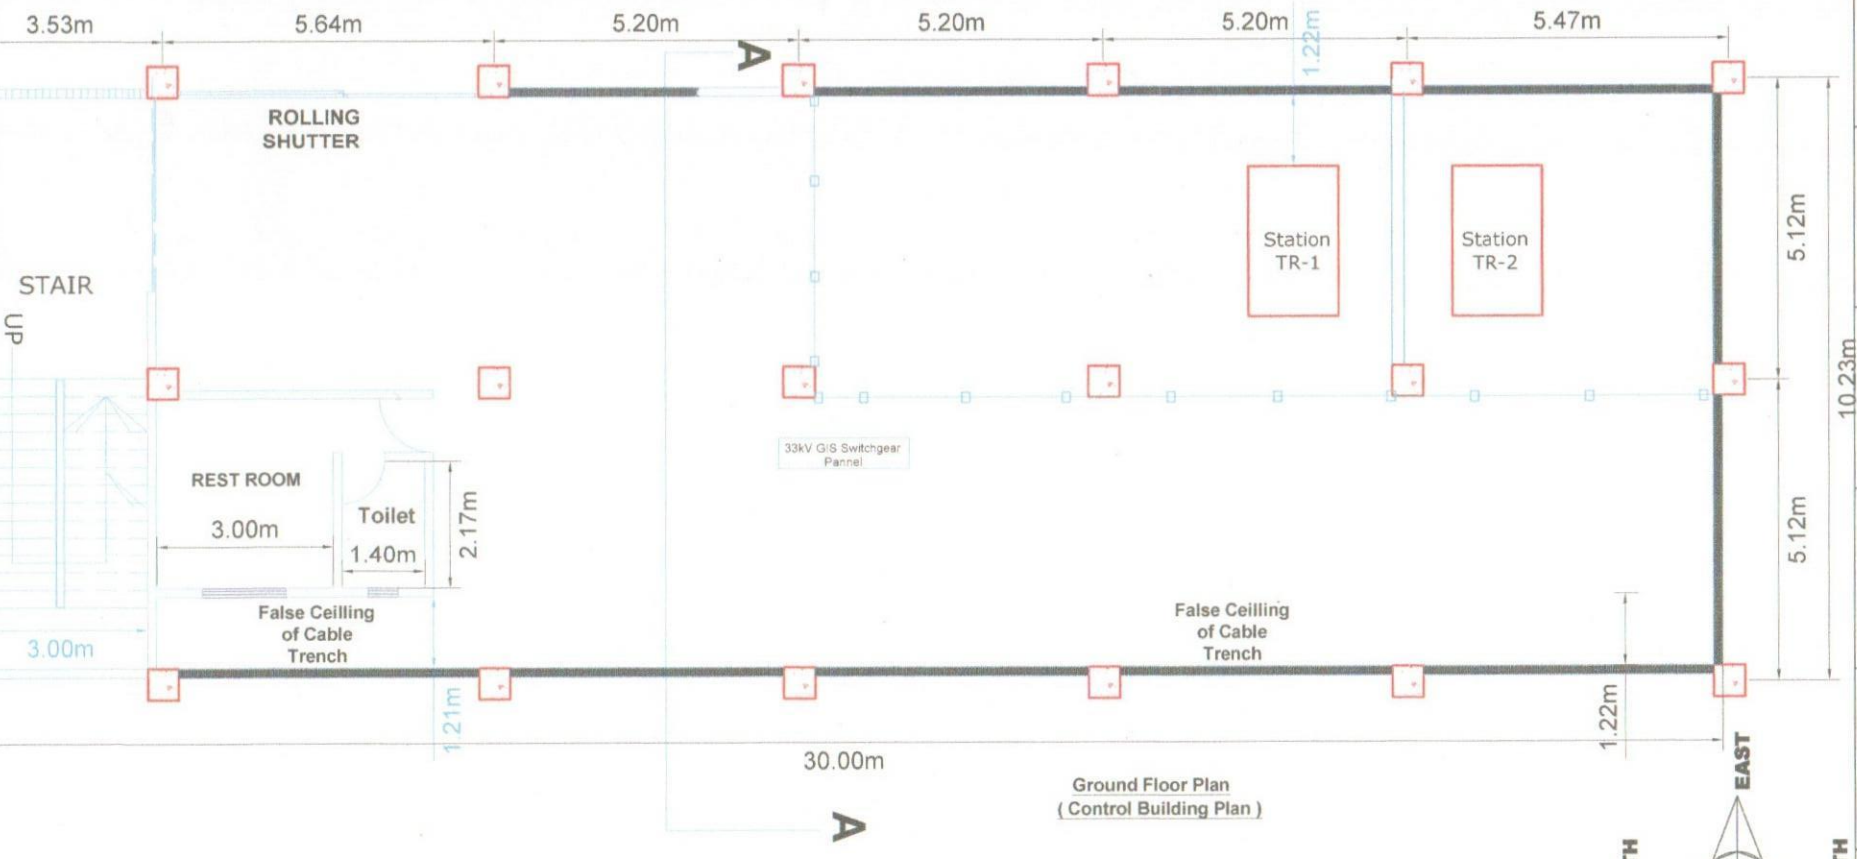


Revision			Sub-station	MAHESHPUR 132/33KV GRID SUB-STATION ,PGCB
WEST ZONE POWER DISTRIBUTION COMPANY LIMITED	Consultant	Engineers Associates Ltd.	Title	Drawing No.
Grid Power Evacuation System Development For WZPDCL Khulna Project	Drawn By	Md. Abdul Baten	PROPOSED LAYOUT PLAN OF 33kV GIS CONTROL BUILDING / SWITCHING STATION (Ground Floor)	MAH-04
	Checked By	Engr. Bhobesh Chandra Sarkar		

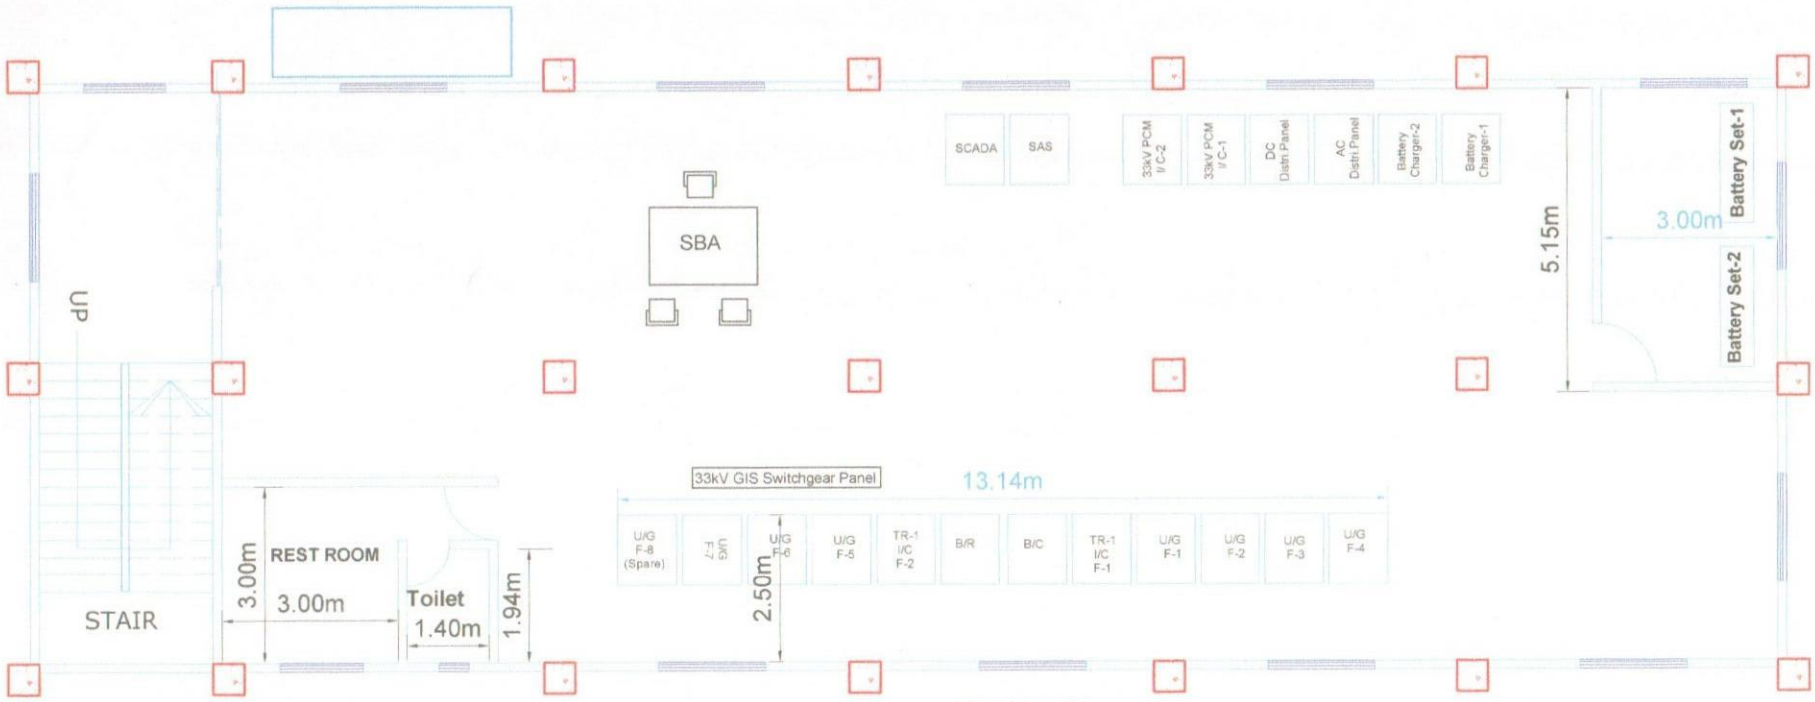

First Floor Plan
(Control Building Plan)

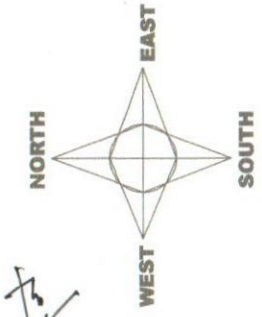

Revision		Sub-station	MAHESHPUR 132/33KV GRID SUB-STATION ,PGCB
WEST ZONE POWER DISTRIBUTION COMPANY LIMITED	Consultant	Engineers Associates Ltd.	Title / Drawing No.
Grid Power Evacuation System Development For WZPDCL Khulna Project	Drawn By	Md. Abdul Baten	PROPOSED LAYOUT PLAN OF 33kV GIS CONTROL BUILDING / SWITCHING STATION (First Floor) — MAH-05
	Checked By	Engr. Bhobesh Chandra Sarkar	

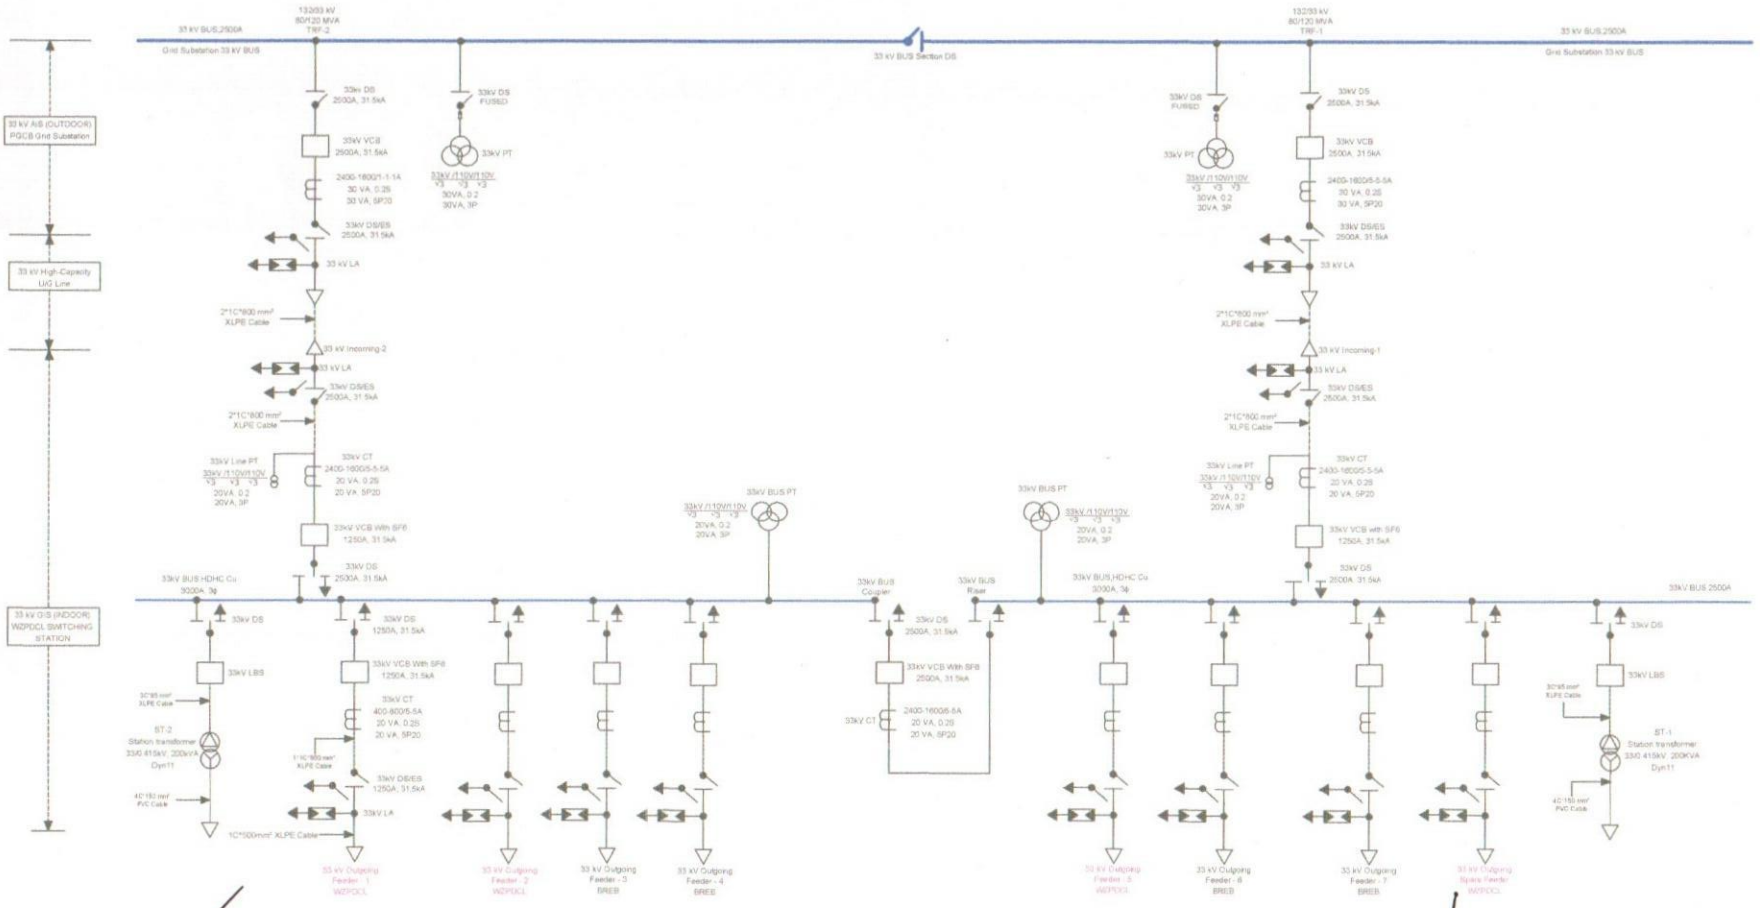

Revision				Sub-station	**MAHESHPUR** 132/33 kV GRID SUB-STATION, PGCB
WEST ZONE POWER DISTRIBUTION COMPANY LIMITED		Consultant	**Engineers Associates Ltd.**	TITLE	Drawing No.
Grid Power Evacuation System Development For WZPDCL,Project		Prepared by	Suva Majumder	SINGLE LINE DIAGRAM OF PROPOSED MAHESHPUR 33 kV GIS SWITCHING STATION	**MAH-03**
		Checked by	Engr. Noor Mohammad		




Control Building
Front Side Elevation




Control Building
Back Side Elevation

Revision				Sub-station	MAHESPUR 132/33KV GRID SUB-STATION , PGCB
WEST ZONE POWER DISTRIBUTION COMPANY LIMITED		Consultant	Engineers Associates Ltd.	Title	Drawing No.
Grid Power Evacuation System Development For WZPDCL Khulna Project		Drawn By	Md. Abdul Baten	FRONT & BACK SIDE ELEVATION OF PROPOSED CONTROL BUILDING OF MAHESPUR 33KV GIS SWITCHING STATION	MAH-06
		Checked By	Engr. Bhobesh Chandra Sarkar		

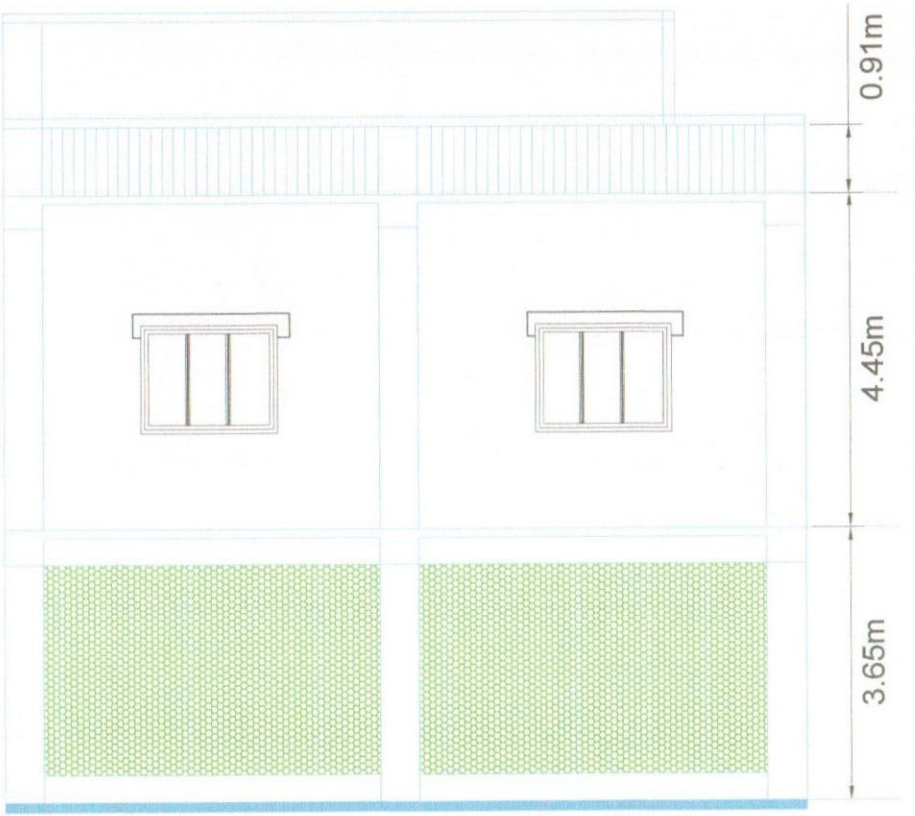


Control Building
Left Side Elevation

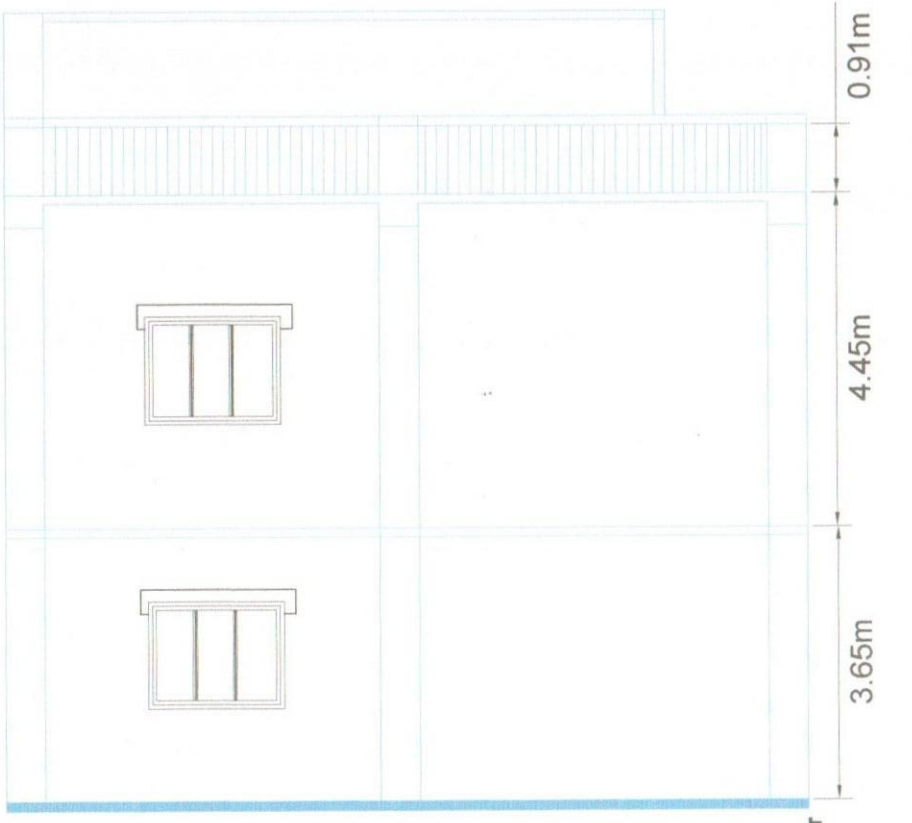

Control Building
Right Side Elevation



Revision		Consultant	Engineers Associates Ltd.	Sub-station: MAHESHPUR 132/33KV GRID SUB-STATION ,PGCB
WEST ZONE POWER DISTRIBUTION COMPANY LIMITED				Title / Drawing No.
Grid Power Evacuation System Development For WZPDCL Khulna Project		Drawn By	Md. Abdul Baten	LEFT & RIGHT ELEVATION OF PROPOSED CONTROL BUILDING OF MAHESHPUR 33KV GIS SWITCHING STATION — MAH-07
		Checked By	Engr. Bhobesh Chandra Sarkar	

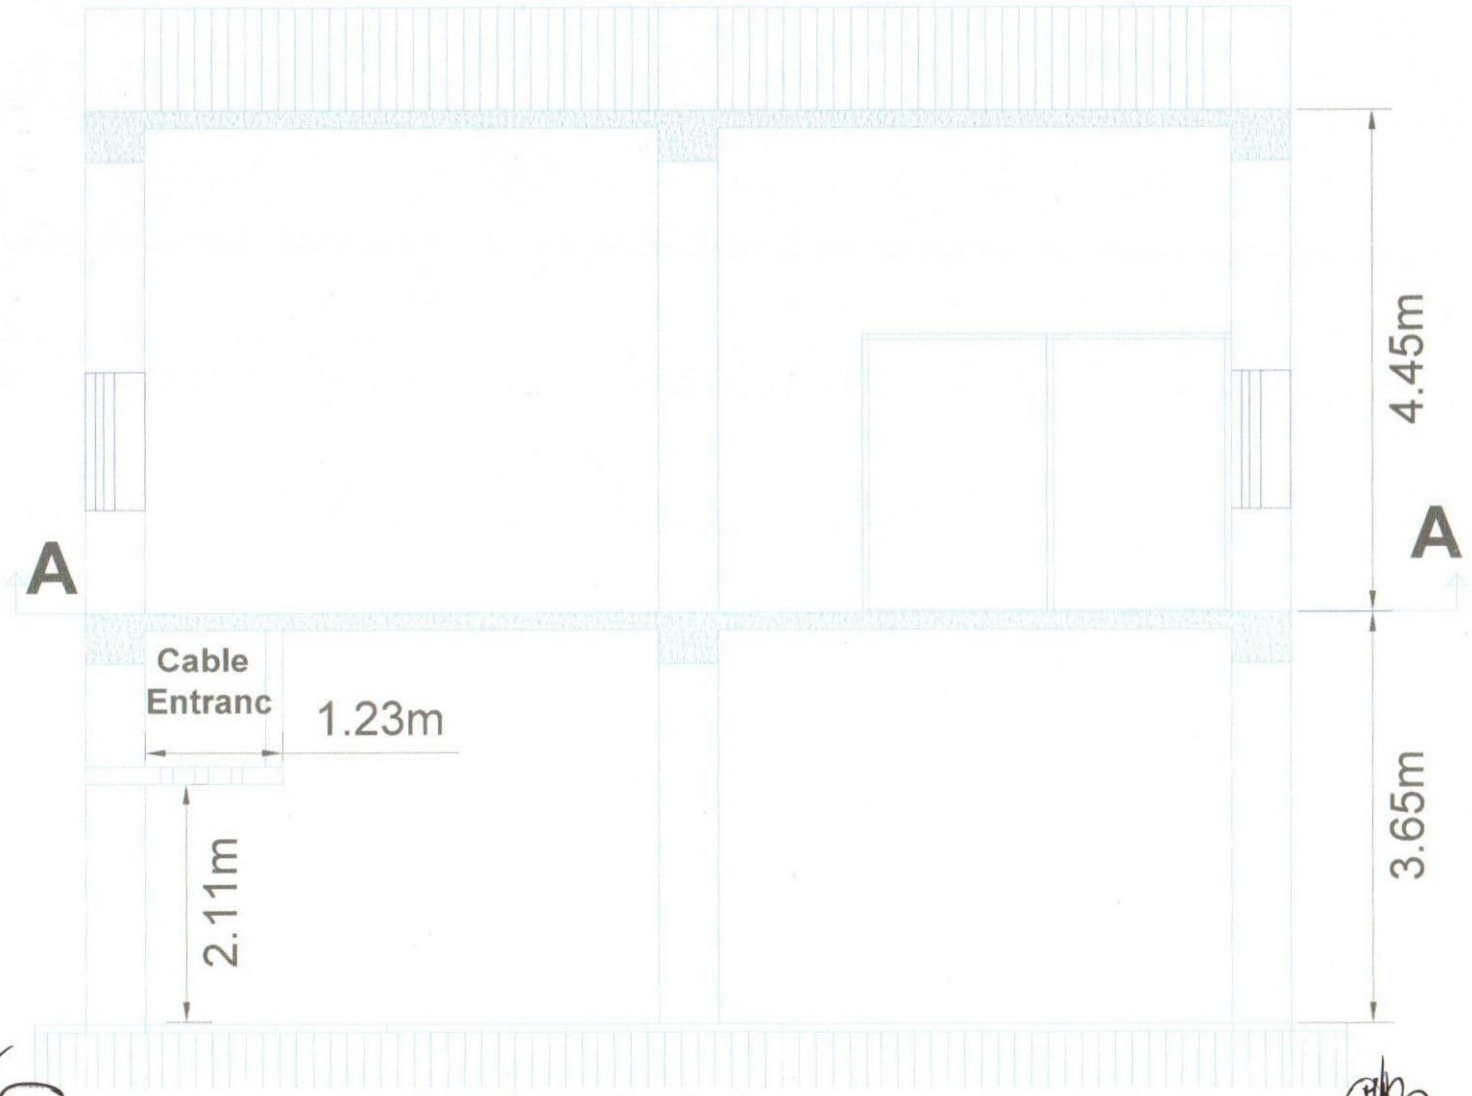

SECTION-A-A

Revision				Sub-station	MAHESHPUR 132/33KV GRID SUB-STATION, PGCB
WEST ZONE POWER DISTRIBUTION COMPANY LIMITED		Consultant	Engineers Associates Ltd.	Title	Drawing No.
Grid Power Evacuation System Development For WZPDCL Khulna Project		Drawn By	Md. Abdul Baten	CROSS SECTION (A-A) OF PROPOSED SLAB TRENCH OF MAHESHPUR 33KV GIS SWITCHING STATION	MAH-08
		Checked By	Engr. Bhobesh Chandra Sarkar		